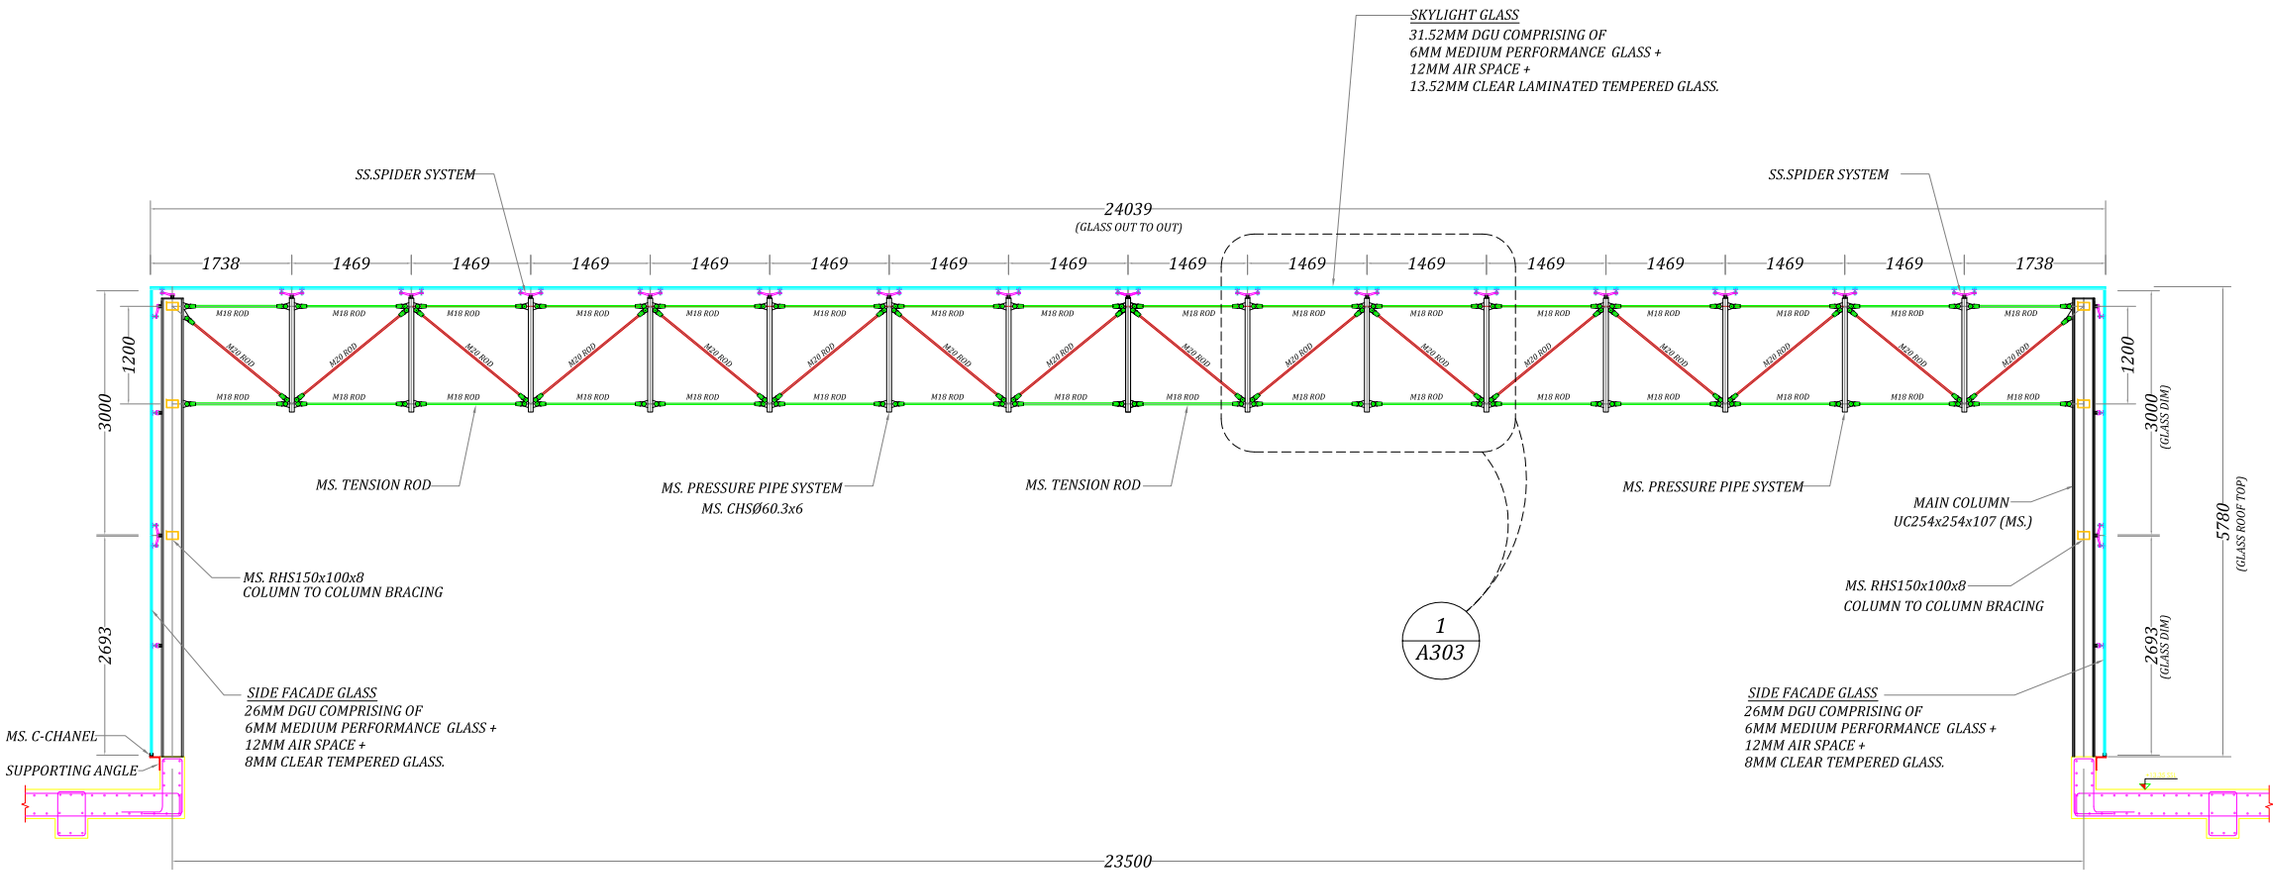

1 / A302 **SECTION LAYOUT**
MAIN TRUSS

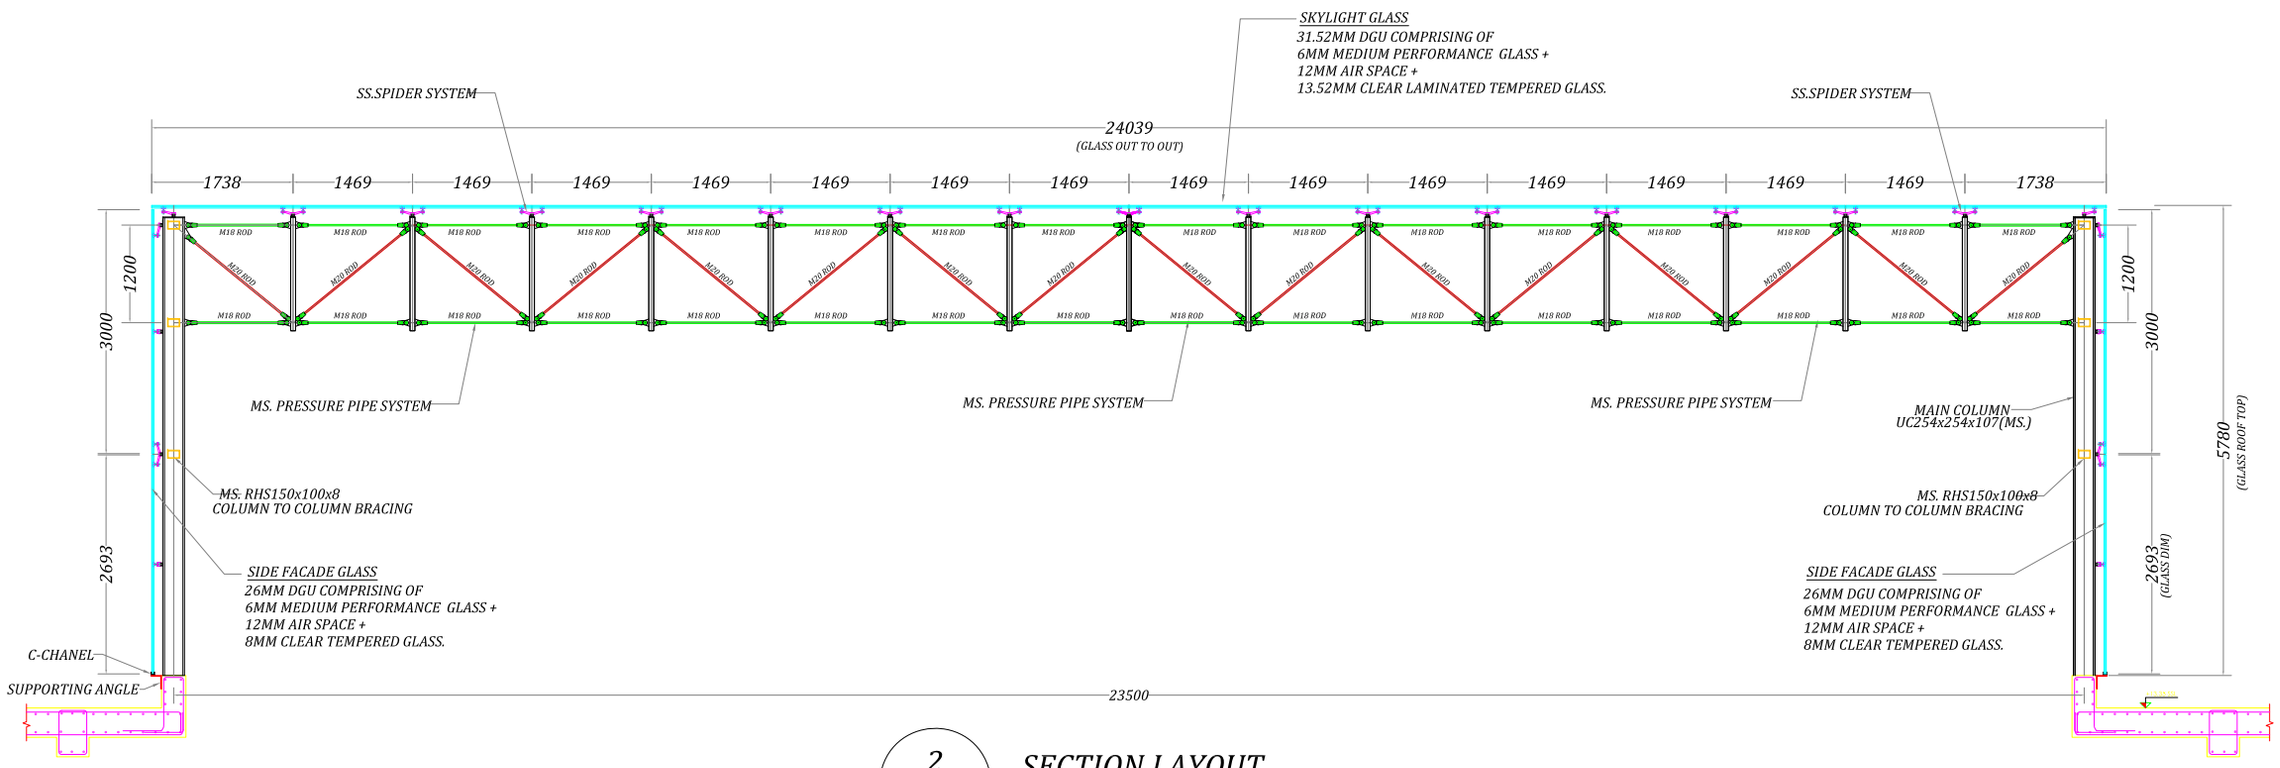

2 / A302 **SECTION LAYOUT**
SECONDARY TRUSS

*NOTE:-
ALL SIZES ARE INDICATIVE ONLY