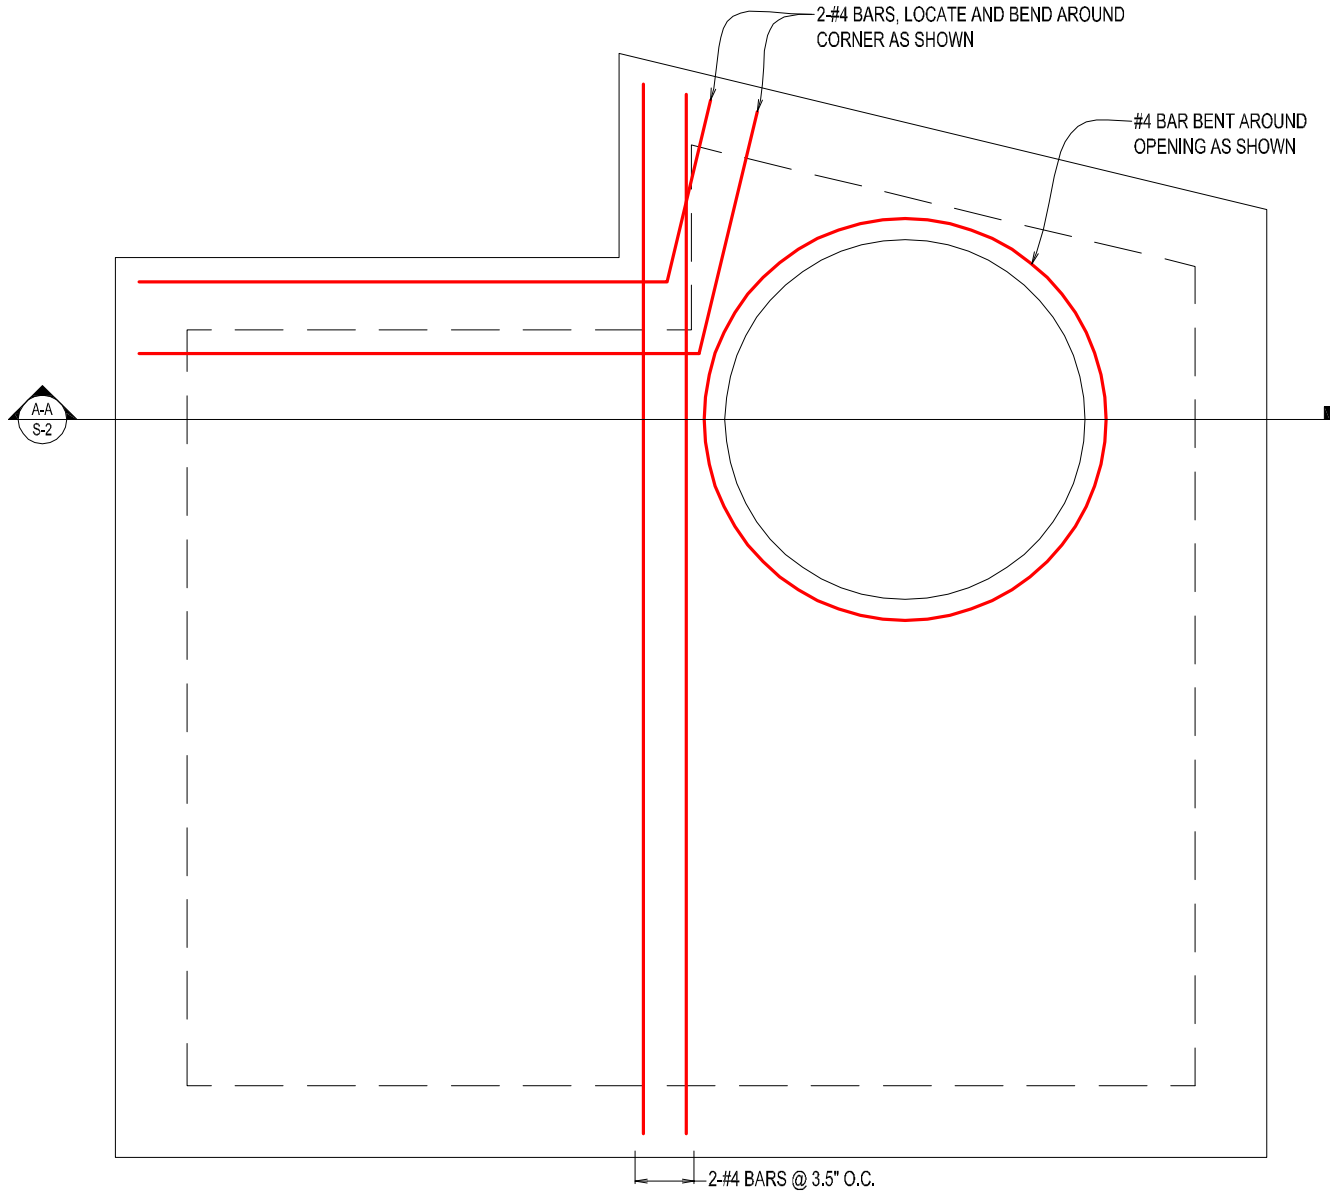

PLAN VIEW OF TOP REINFORCEMENT
SCALE: 3/4 IN. = 1 FT.

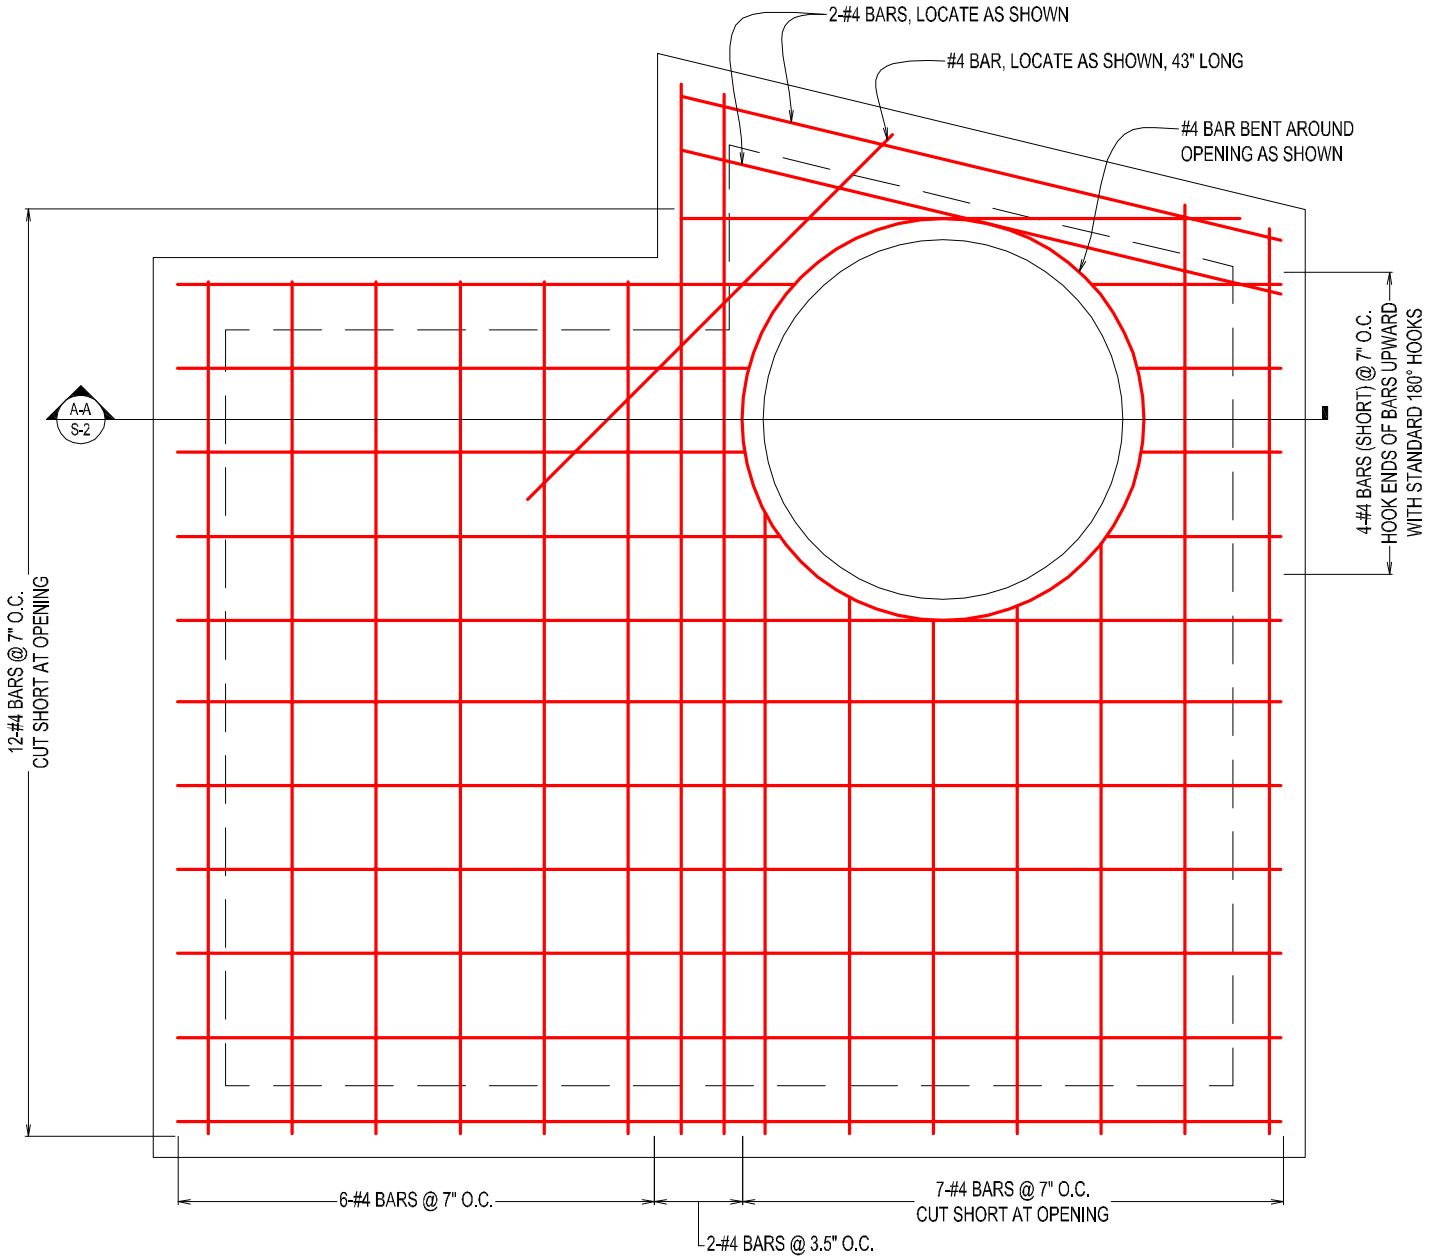

PLAN VIEW OF BOTTOM REINFORCEMENT
SCALE: 3/4 IN. = 1 FT.

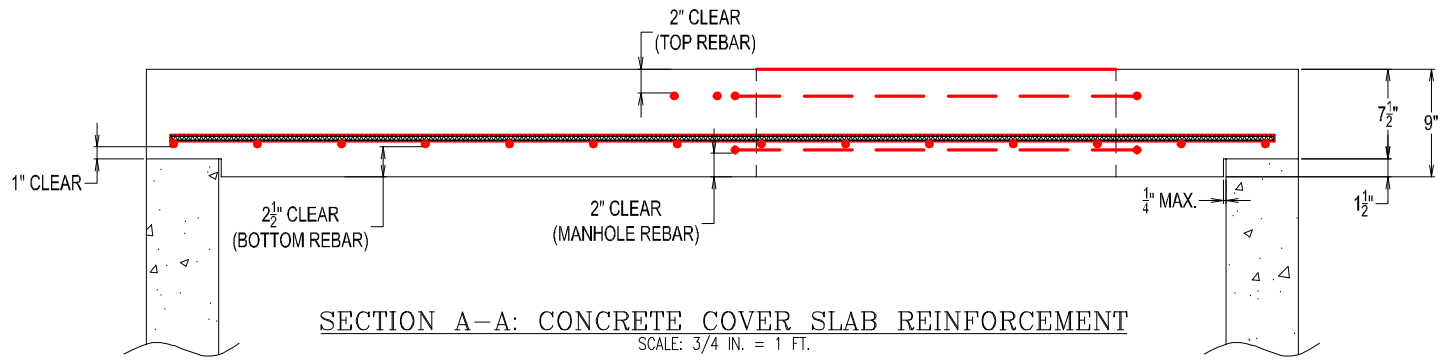

SECTION A–A: CONCRETE COVER SLAB REINFORCEMENT
SCALE: 3/4 IN. = 1 FT.

FOR CONSTRUCTION

REV 0