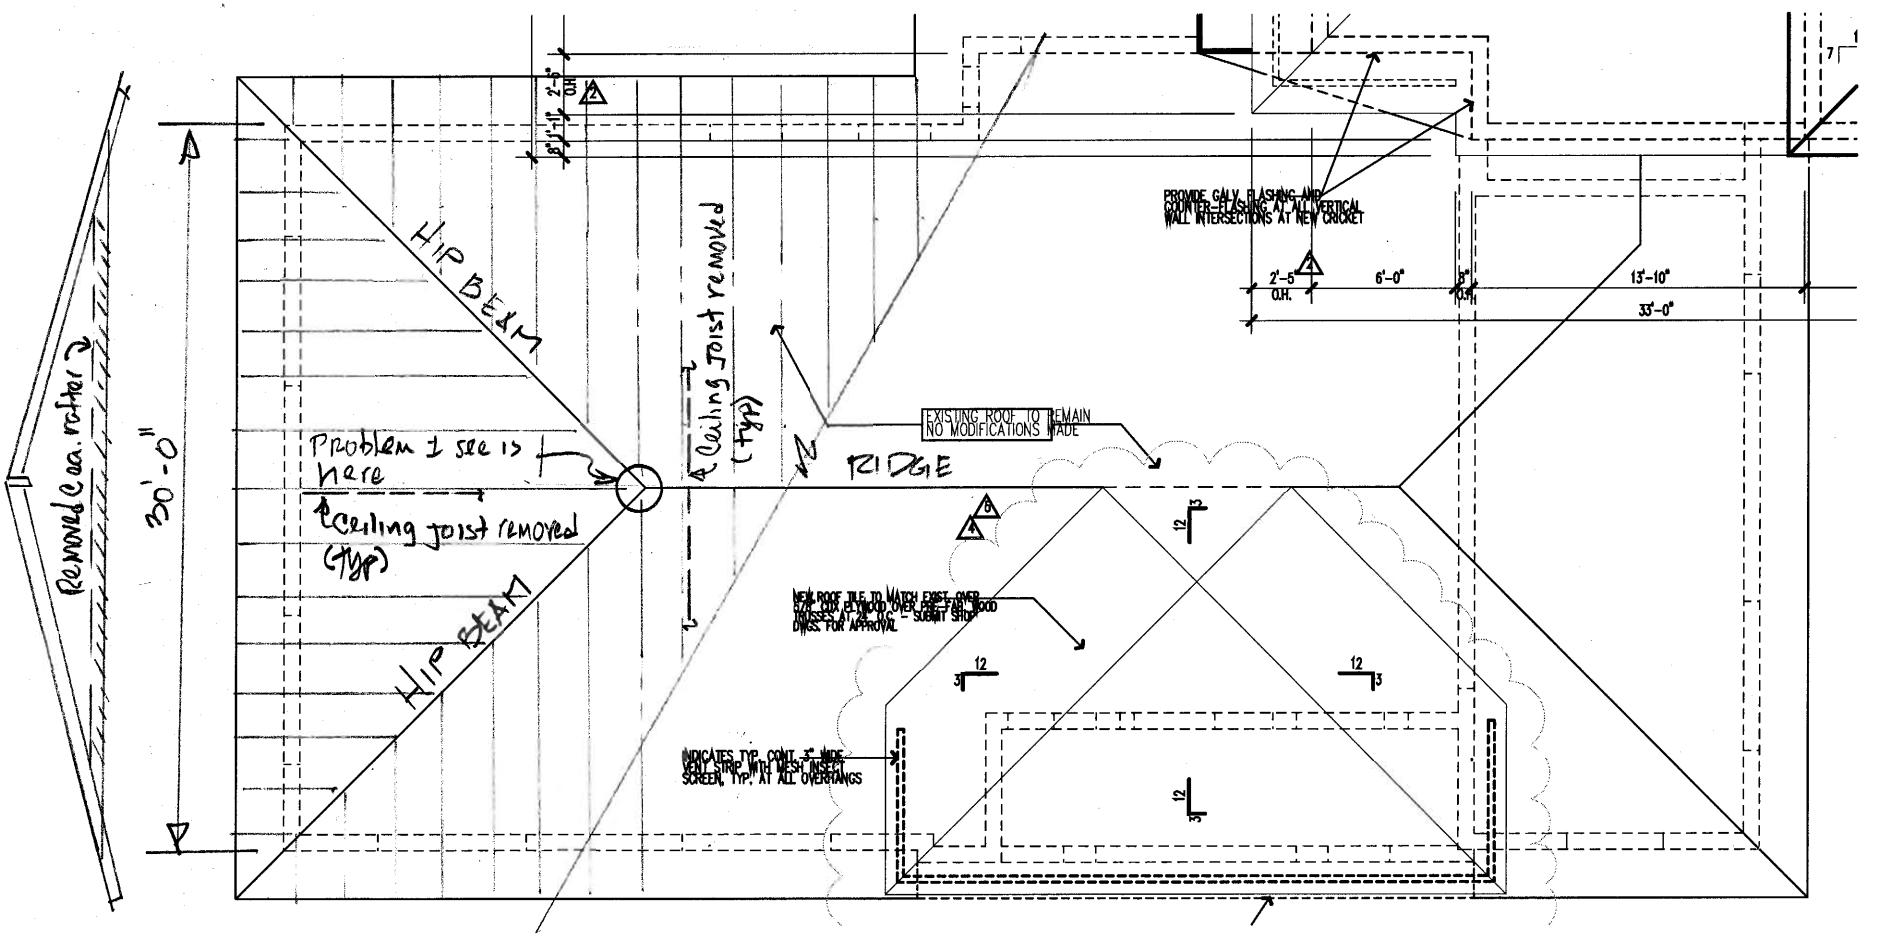
Remove 6 ea. rafter
30'-0"
HIP BEAM
HIP BEAM
Problem I see is here
℄ Ceiling joist removed (Typ)
℄ Ceiling joist removed (Typ)
RIDGE
EXISTING ROOF TO REMAIN NO MODIFICATIONS MADE
PROVIDE GALV. FLASHING AND COUNTER-FLASHING AT ALL VERTICAL WALL INTERSECTIONS AT NEW CRICKET
2'-5" O.H.
6'-0"
13'-10"
33'-0"
NEW ROOF TILE TO MATCH EXIST. OVER 5/8" CDX PLYWOOD OVER PRE-FAB WOOD TRUSSES AT 24" O.C. - SUBMIT SHOP DWGS. FOR APPROVAL
INDICATES TYP. CONT. 3" WIDE VENT STRIP WITH MESH INSECT SCREEN, TYP. AT ALL OVERHANGS
12
3