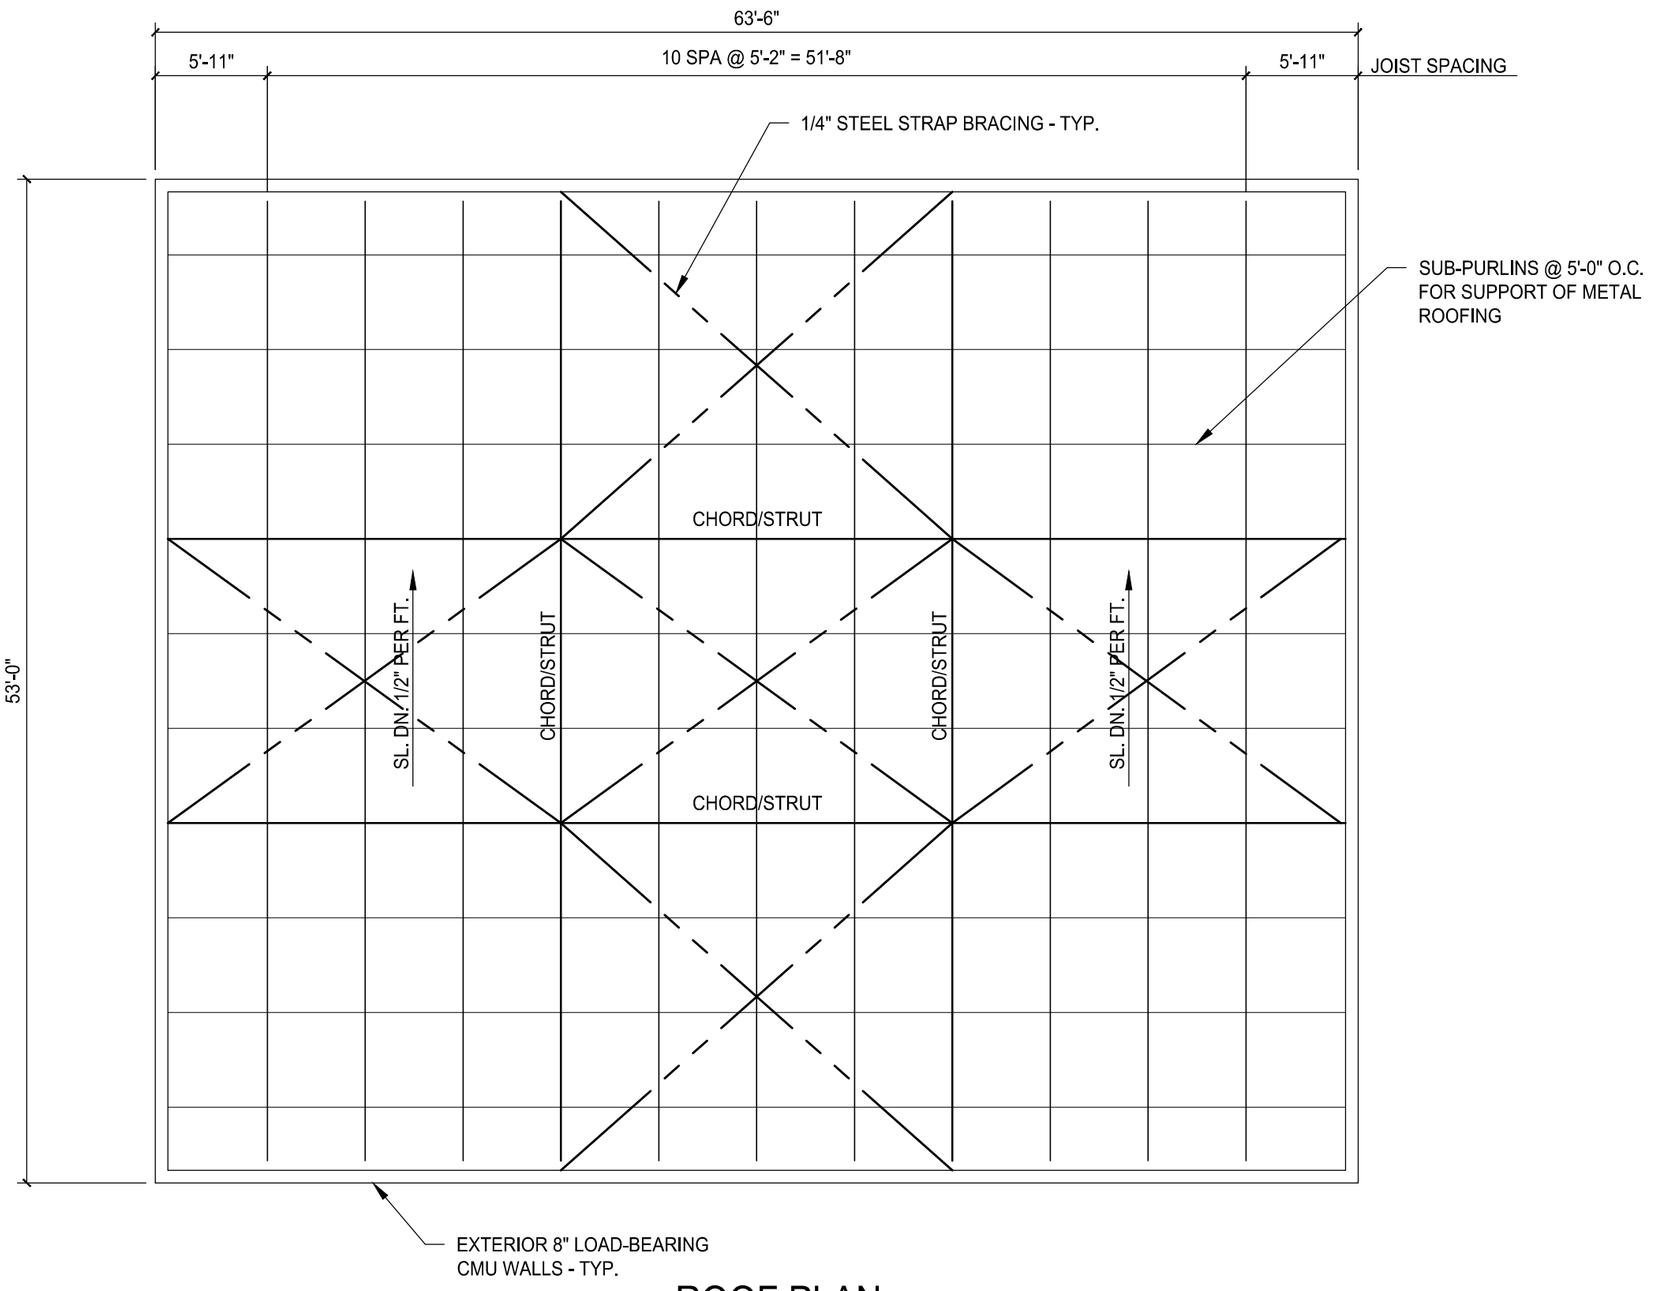
63'-6"
5'-11"
10 SPA @ 5'-2" = 51'-8"
5'-11"
JOIST SPACING
1/4" STEEL STRAP BRACING - TYP.
SUB-PURLINS @ 5'-0" O.C.
FOR SUPPORT OF METAL
ROOFING
CHORD/STRUT
SL. DN. 1/2" PER FT.
CHORD/STRUT
CHORD/STRUT
SL. DN. 1/2" PER FT.
CHORD/STRUT
53'-0"
EXTERIOR 8" LOAD-BEARING
CMU WALLS - TYP.

ROOF PLAN