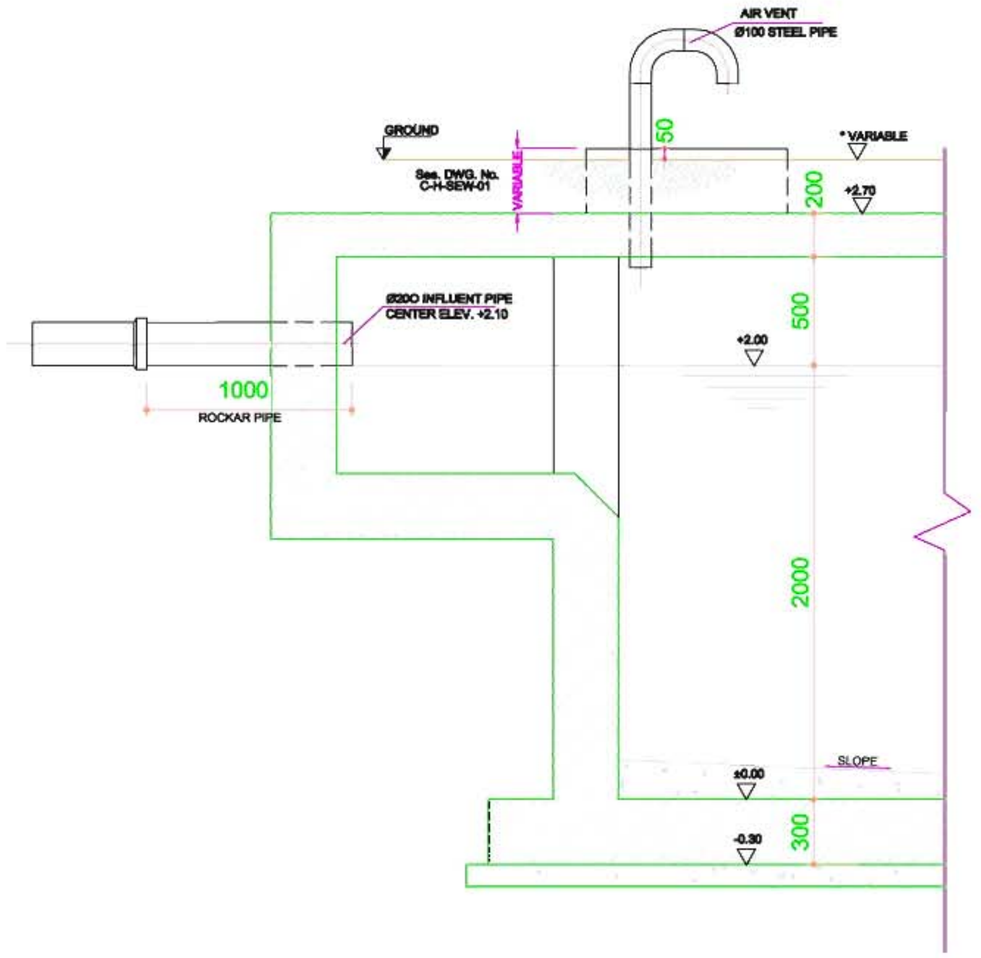

6 SECTION C–C
SCALE: 1/20

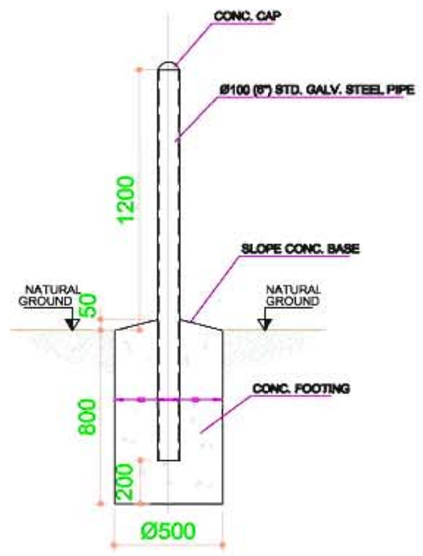

8 DETAIL "2" TYPICAL PIPE BOLLARD DETAIL
SCALE: 1/20

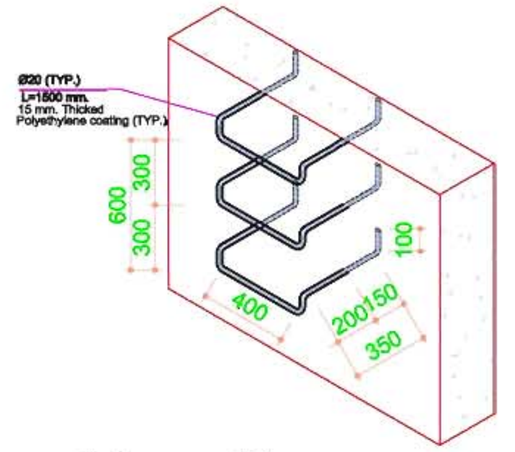

7 DETAIL "1" TYPICAL LADDER DETAIL
SCALE: 1/20

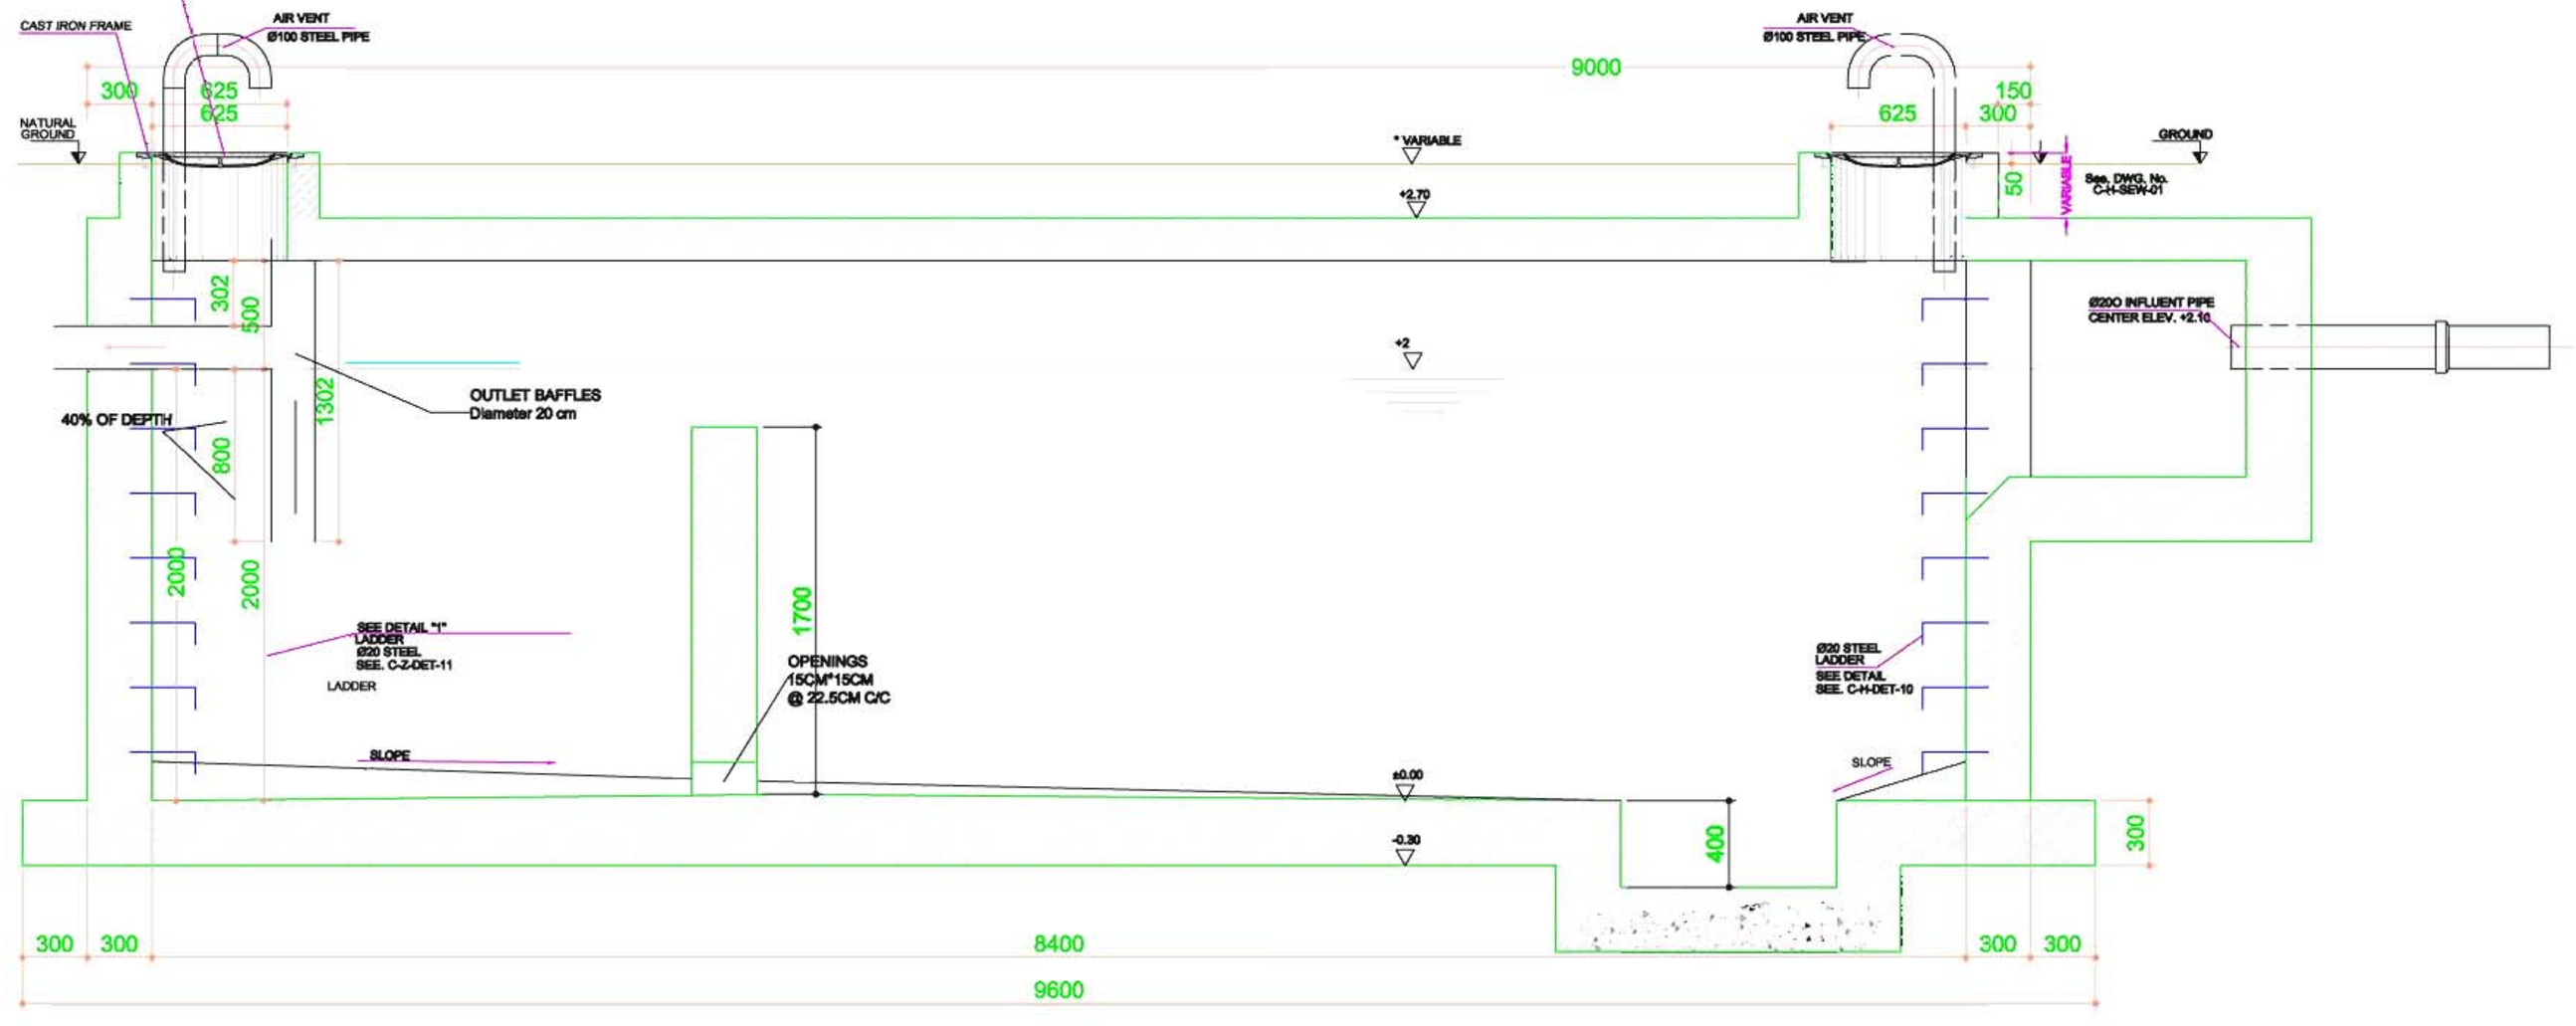

4 SECTION A–A
SCALE: 1/20

0 1 2 3 4 5 6 METER

Contract Date:	
FILE NAME:	
Drawn BY:	ENG.WALID.TIMORY
Drawn Code:	
Plot Date:	21-JAN-2010
Plot Scale:	
Designed BY:	ENG.WALID.TIMORY
Reviewed by:	HAMDULLAH-JAN
Submitted by:	HAMDULLAH-JAN
Chf., E & C	
Contract No:	
Solicitation No:	
Contractor: BBCC	BOLAN BROTHERS CONSTRUCTION COMPANY
Sub Contractor :	

COMPREHENSIVE HEALTH CLUSH

SEPTIC TANK
SECTION AND ELEVATION

Sheet reference number:
SP-A-02
97-OF-291