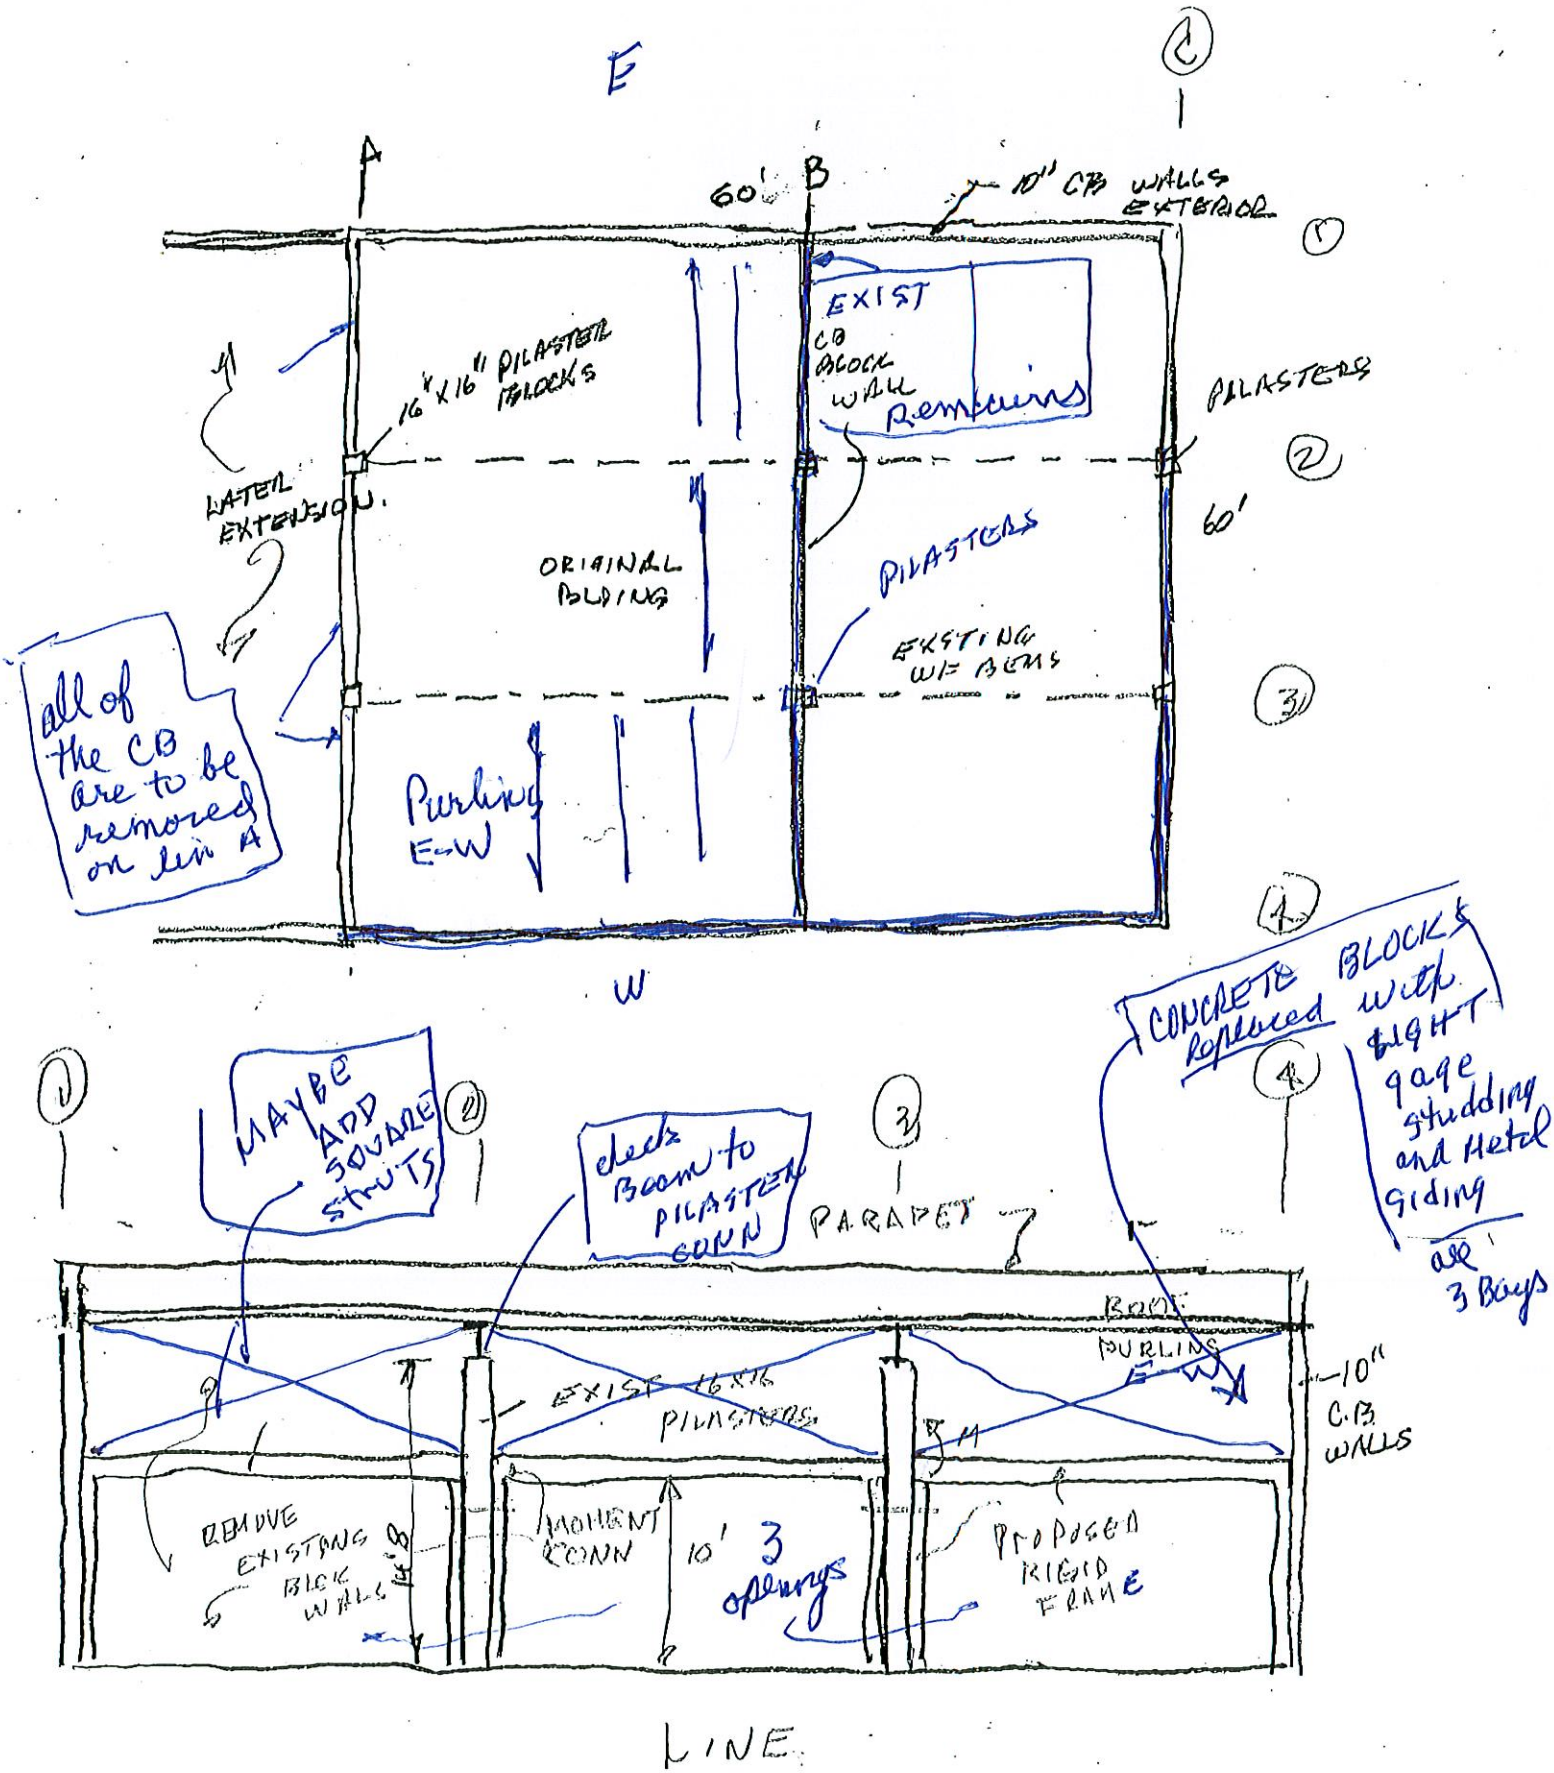
E
A
B
C
1
2
3
60'
10" CB WALLS EXTERIOR
EXIST CB BLOCK WALL Remains
16"X16" PILASTER BLOCKS
PILASTERS
LATER EXTENSION
ORIGINAL BLDING
PILASTERS
EXSTING W/F BEMS
60'
all of the CB are to be removed on line A
Purlins E-W
W
J
2
3
4
MAYBE ADD SQUARE STRUTS
check Beam to PILASTER CONN
PARAPET
CONCRETE BLOCK Replaced with light gage studding and Metal siding
all 3 Bays
ROOF PURLINS E-W
EXIST 16X16 PILASTERS
10" C.B WALLS
REMOVE EXISTING BLK WALLS
MOMENT CONN
10'
3 openings
PROPOSED RIGID FRAME
LINE