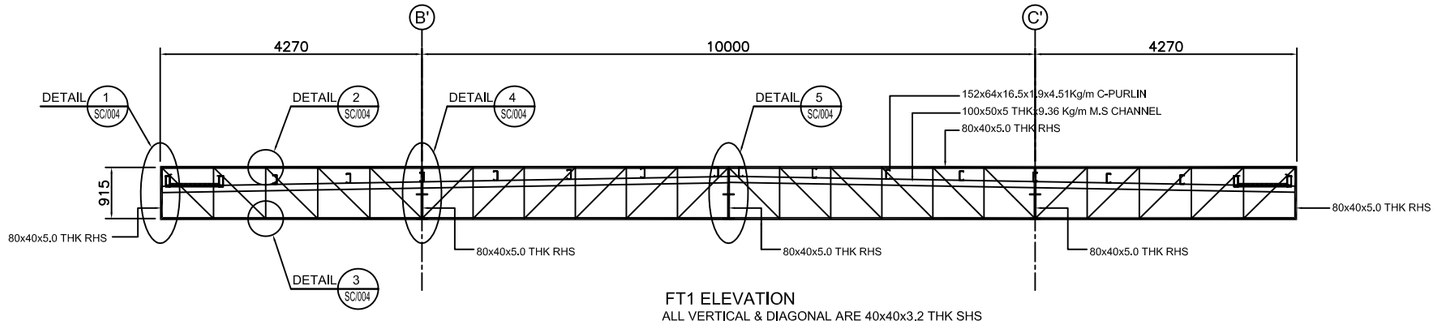

FT1 ELEVATION
ALL VERTICAL & DIAGONAL ARE 40x40x3.2 THK SHS
UNLESS OTHERWISE STATED

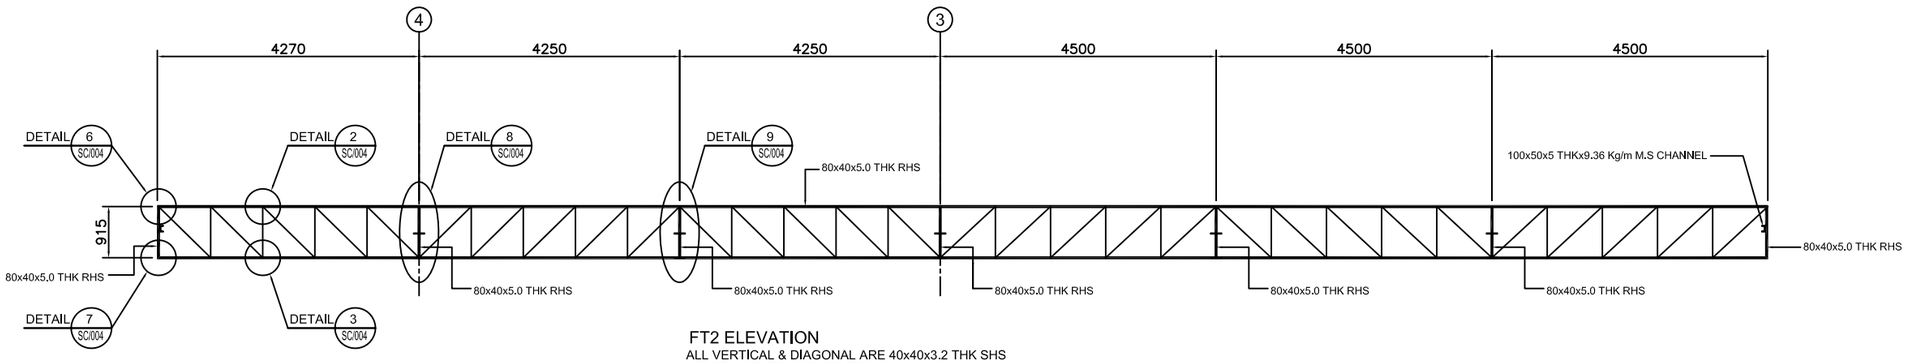

FT2 ELEVATION
ALL VERTICAL & DIAGONAL ARE 40x40x3.2 THK SHS
UNLESS OTHERWISE STATED