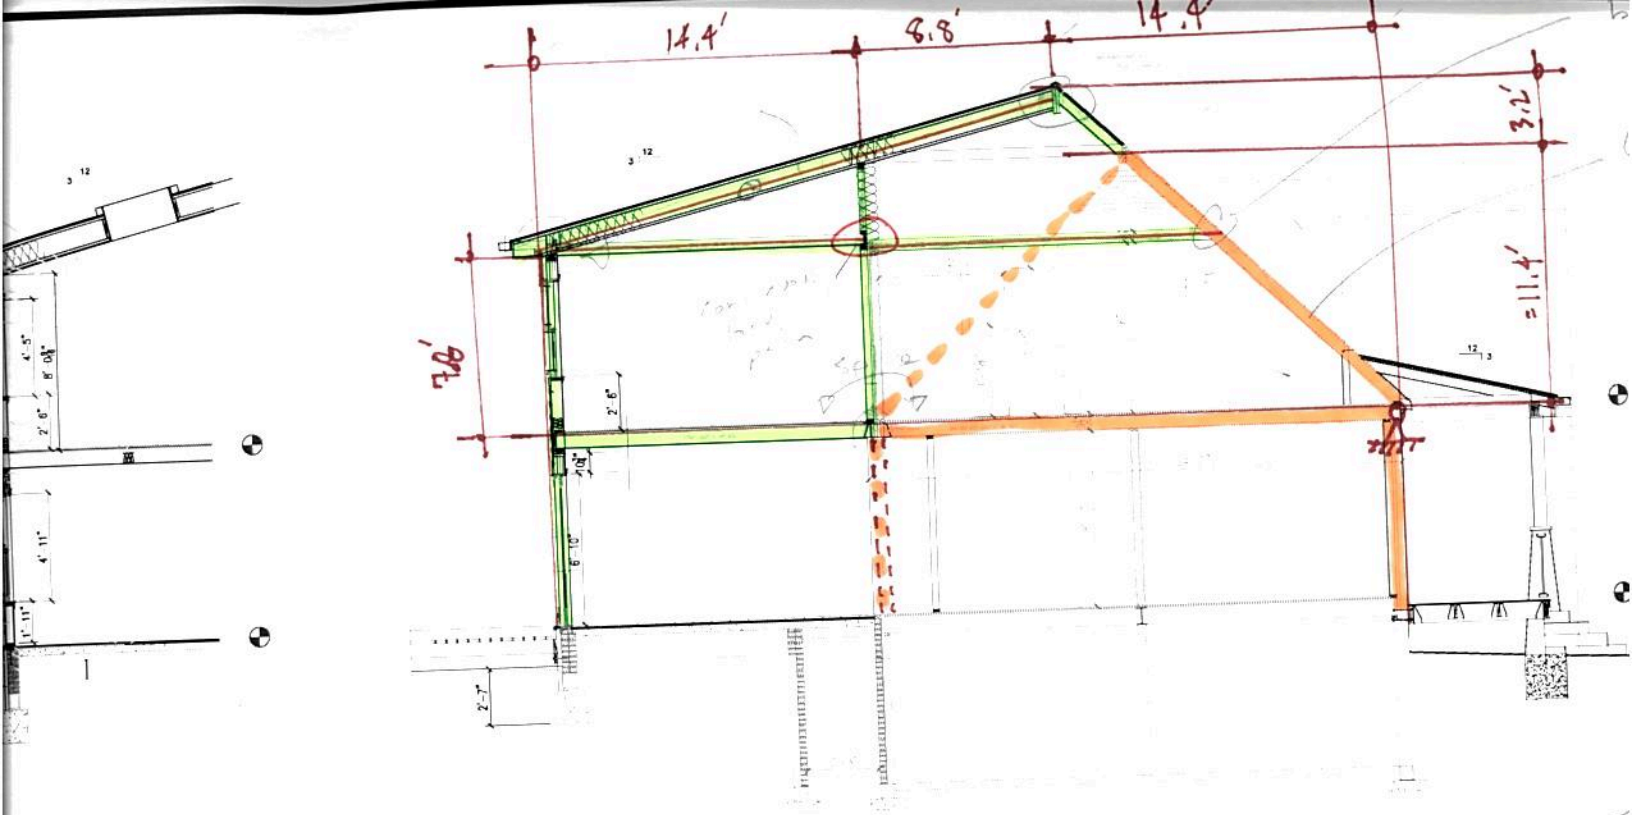

NG SECTION

2 BUILDING SECTION
1/4" = 1'-0"

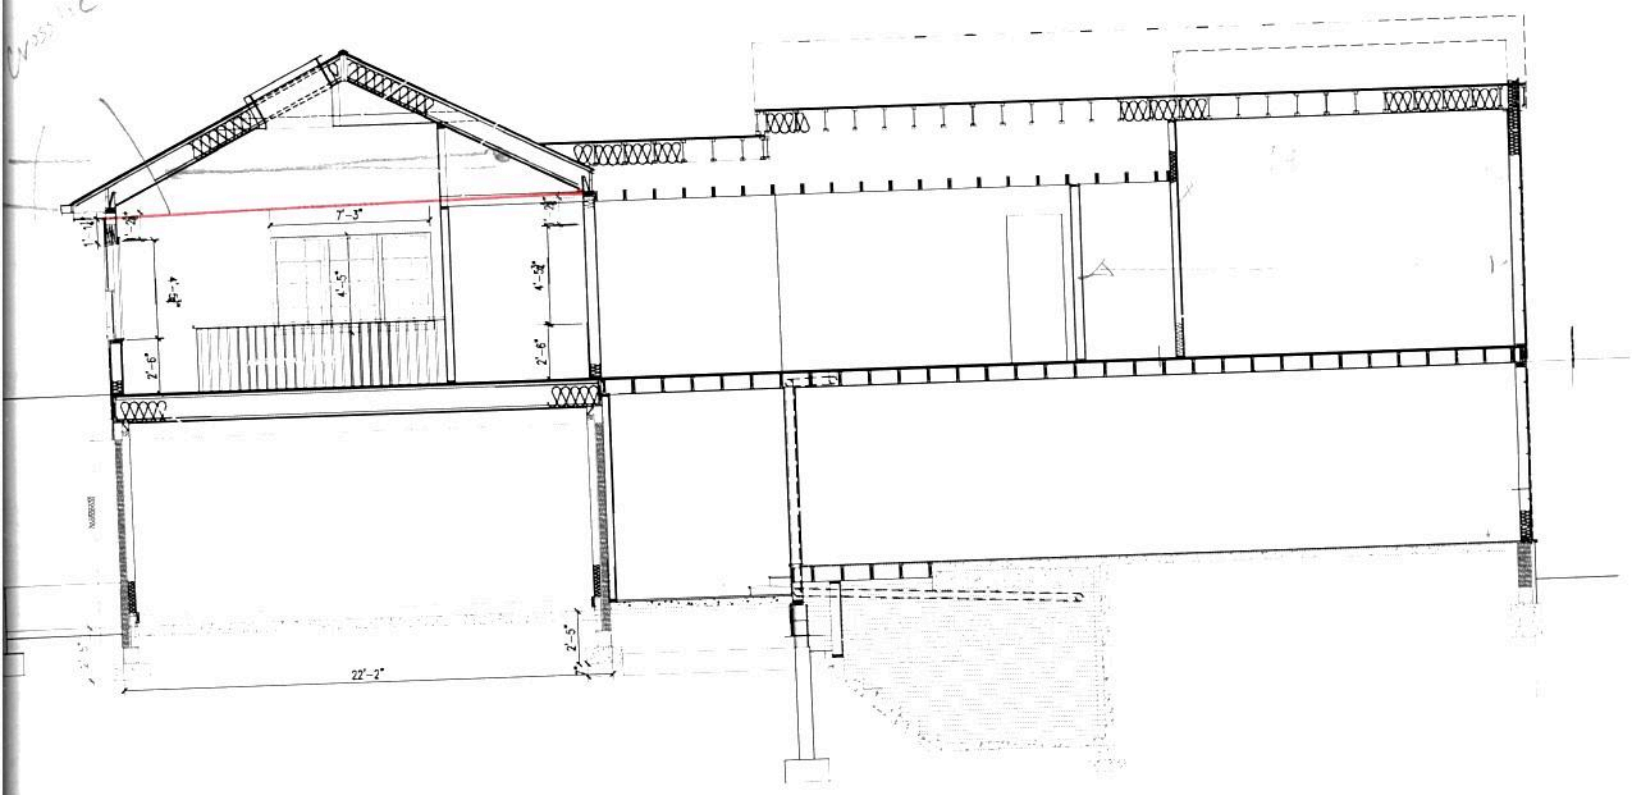

BUILDING SECTION
1/4" = 1'-0"