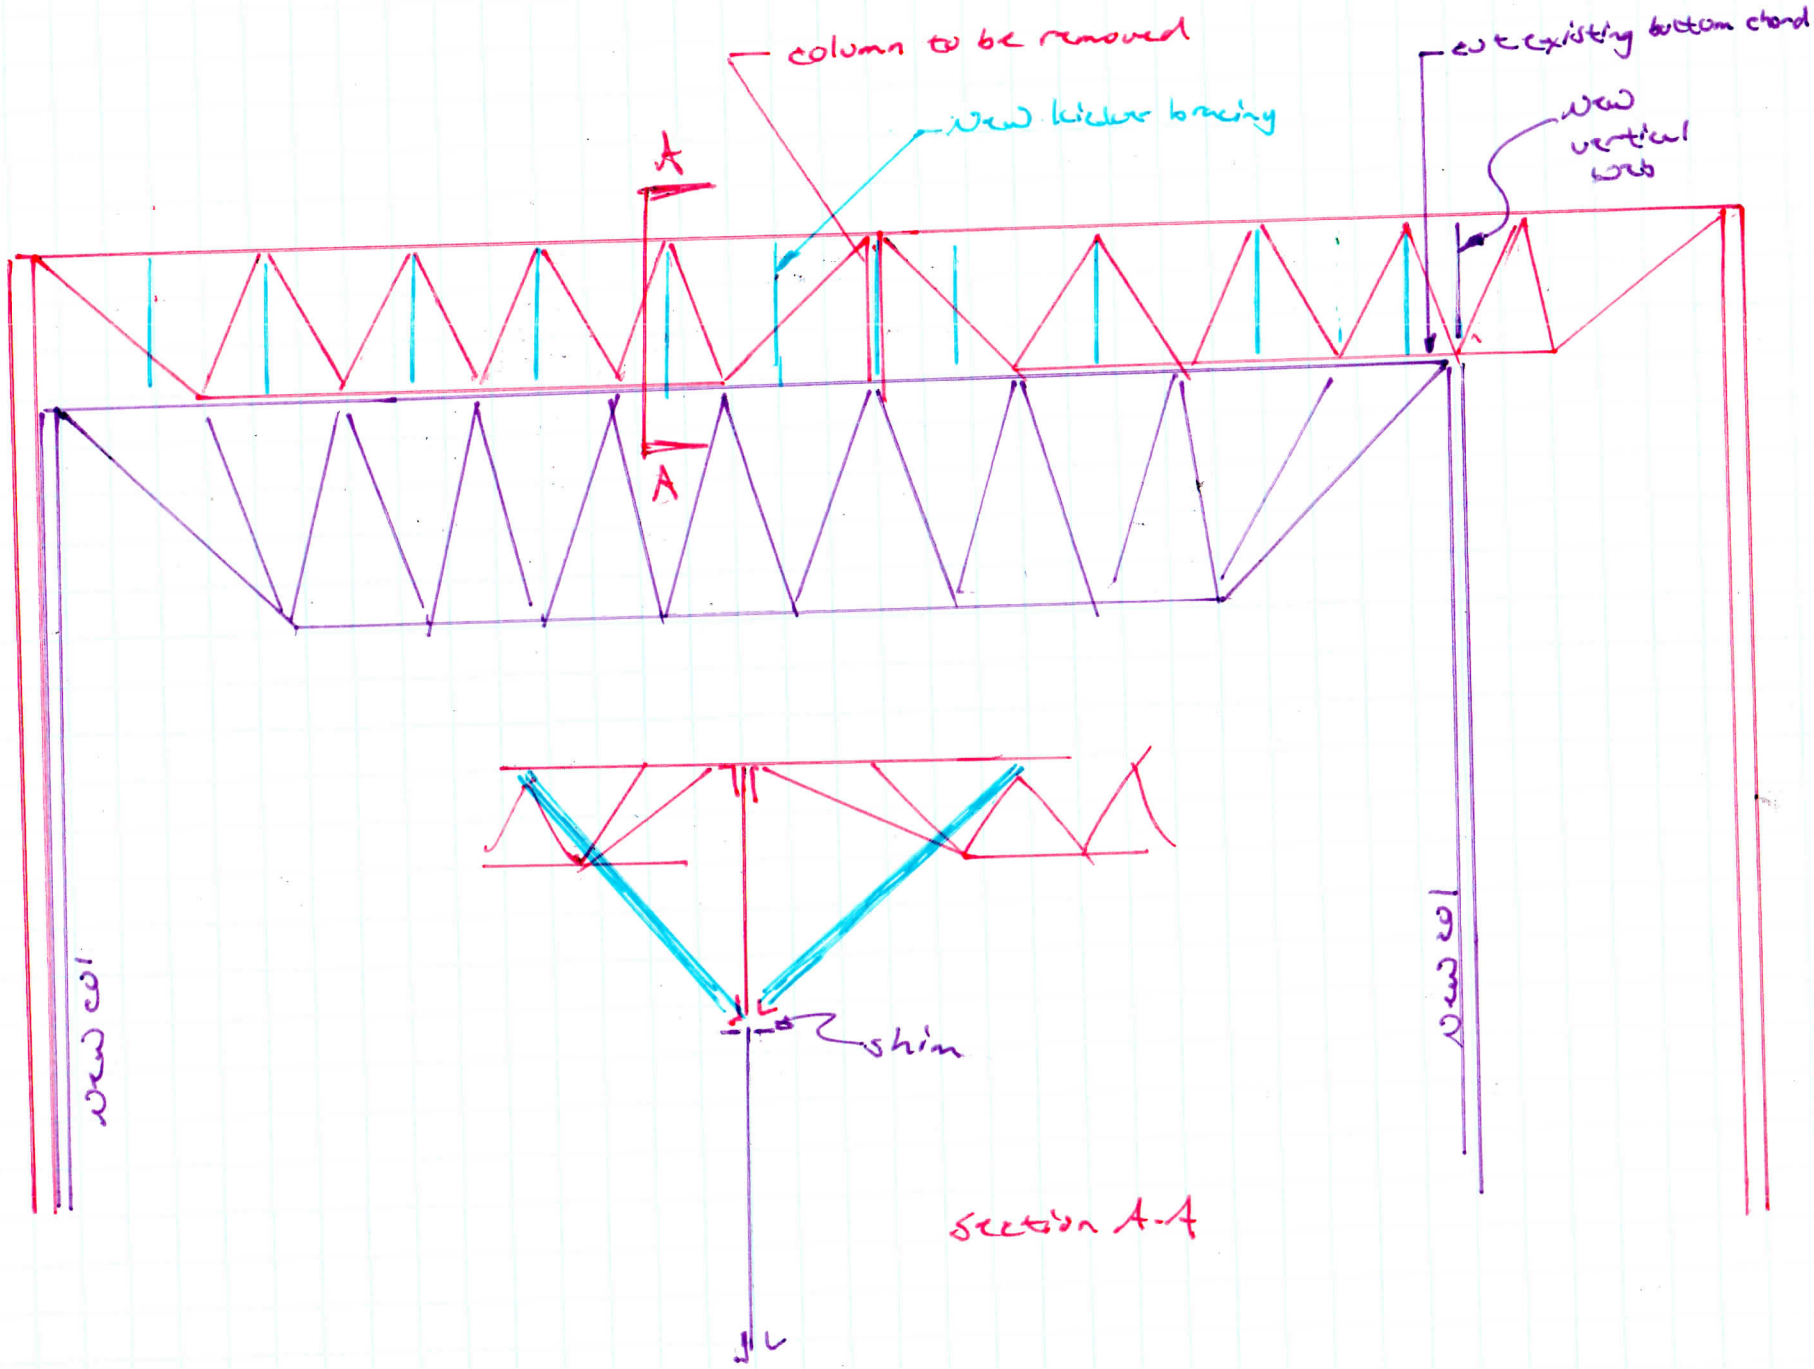
column to be removed
new bolted bracing
cut existing bottom chord
new vertical web
A
A
new col
new col
shim
Section A-A