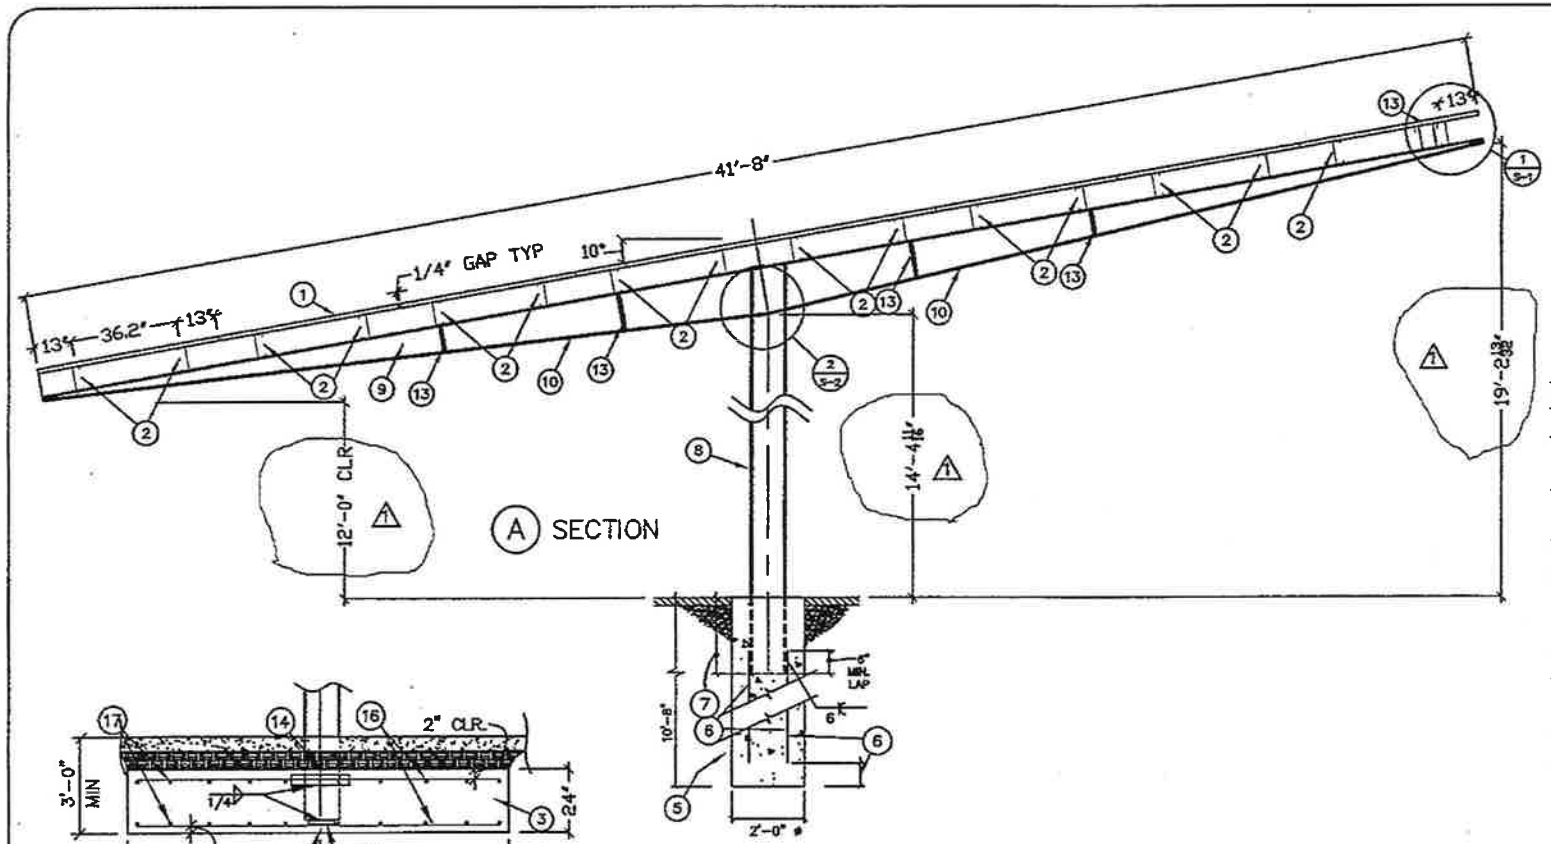

ALTERNATE SPREAD FOOTING

KEY NOTES

1. SOLAR PANELS BY OTHERS
2. C – 8 X 2–1/2 X 14 GA. PURLINS
3. 12'–0" X 2'–0" X 4'–0" WIDE SPREAD FOOTING
4. ∠ 1 X1 1/8 SAG RODS EVERY 4th PANEL T NOTCH LOWER LEG AT PURLIN TS 1/2 x 1/2 x 16 GA SAG RODS @ LOWER @ 10'–0" OC ALL BAYS
5. CIP CONCRETE POLE FTG
6. (3) #9 EA FLANGE, EXTEND TO 6" FROM BTM OF POLE FTG
7. 5'–6" MIN EMBEDMENT
8. W12 X 40 COLUMN
9. W21 X 44 TAPERED BEAM
10. FLANGE PL 1/2 X 6
11. NOT USED
12. C–10 X 2 X 18 GA END CAP BOTH ENDS
13. 1/8" X 2" KNEE BRACE
14. PLATE 3/8" X 2" X 14" EA SIDE
15. PLATE 3/8" X 6' X 42"
16. 4 #7 TOP LENGTH WISE 4 #7 BTM LENGTH WISE
17. 12 #4 TOP & BTM. TRANSVERSE
18. C 8 X 2 X 14 GA GIRT @ TOP PURLIN SPLICE @ INT FRAMES ONLY
19. PL 1/4 X 5 X 7 3/4"
20. PL 1/4 X 5 X 5" W/ 2 #12 TEKS FROM THE GIRT