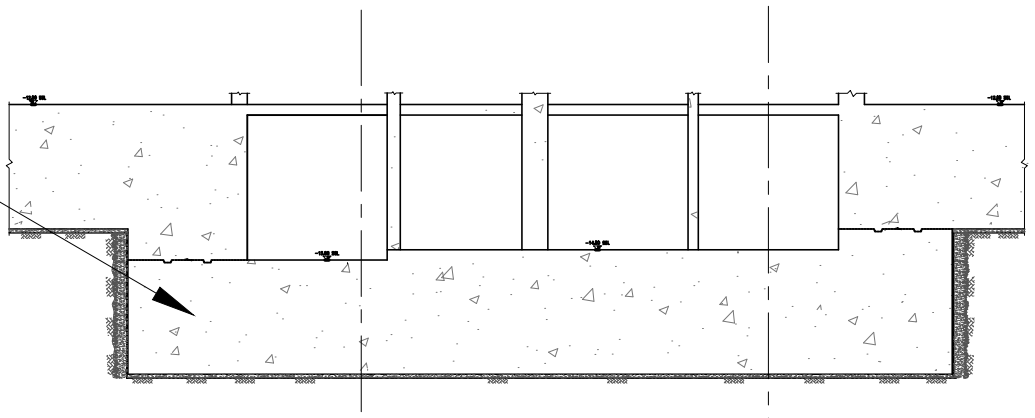


elevation

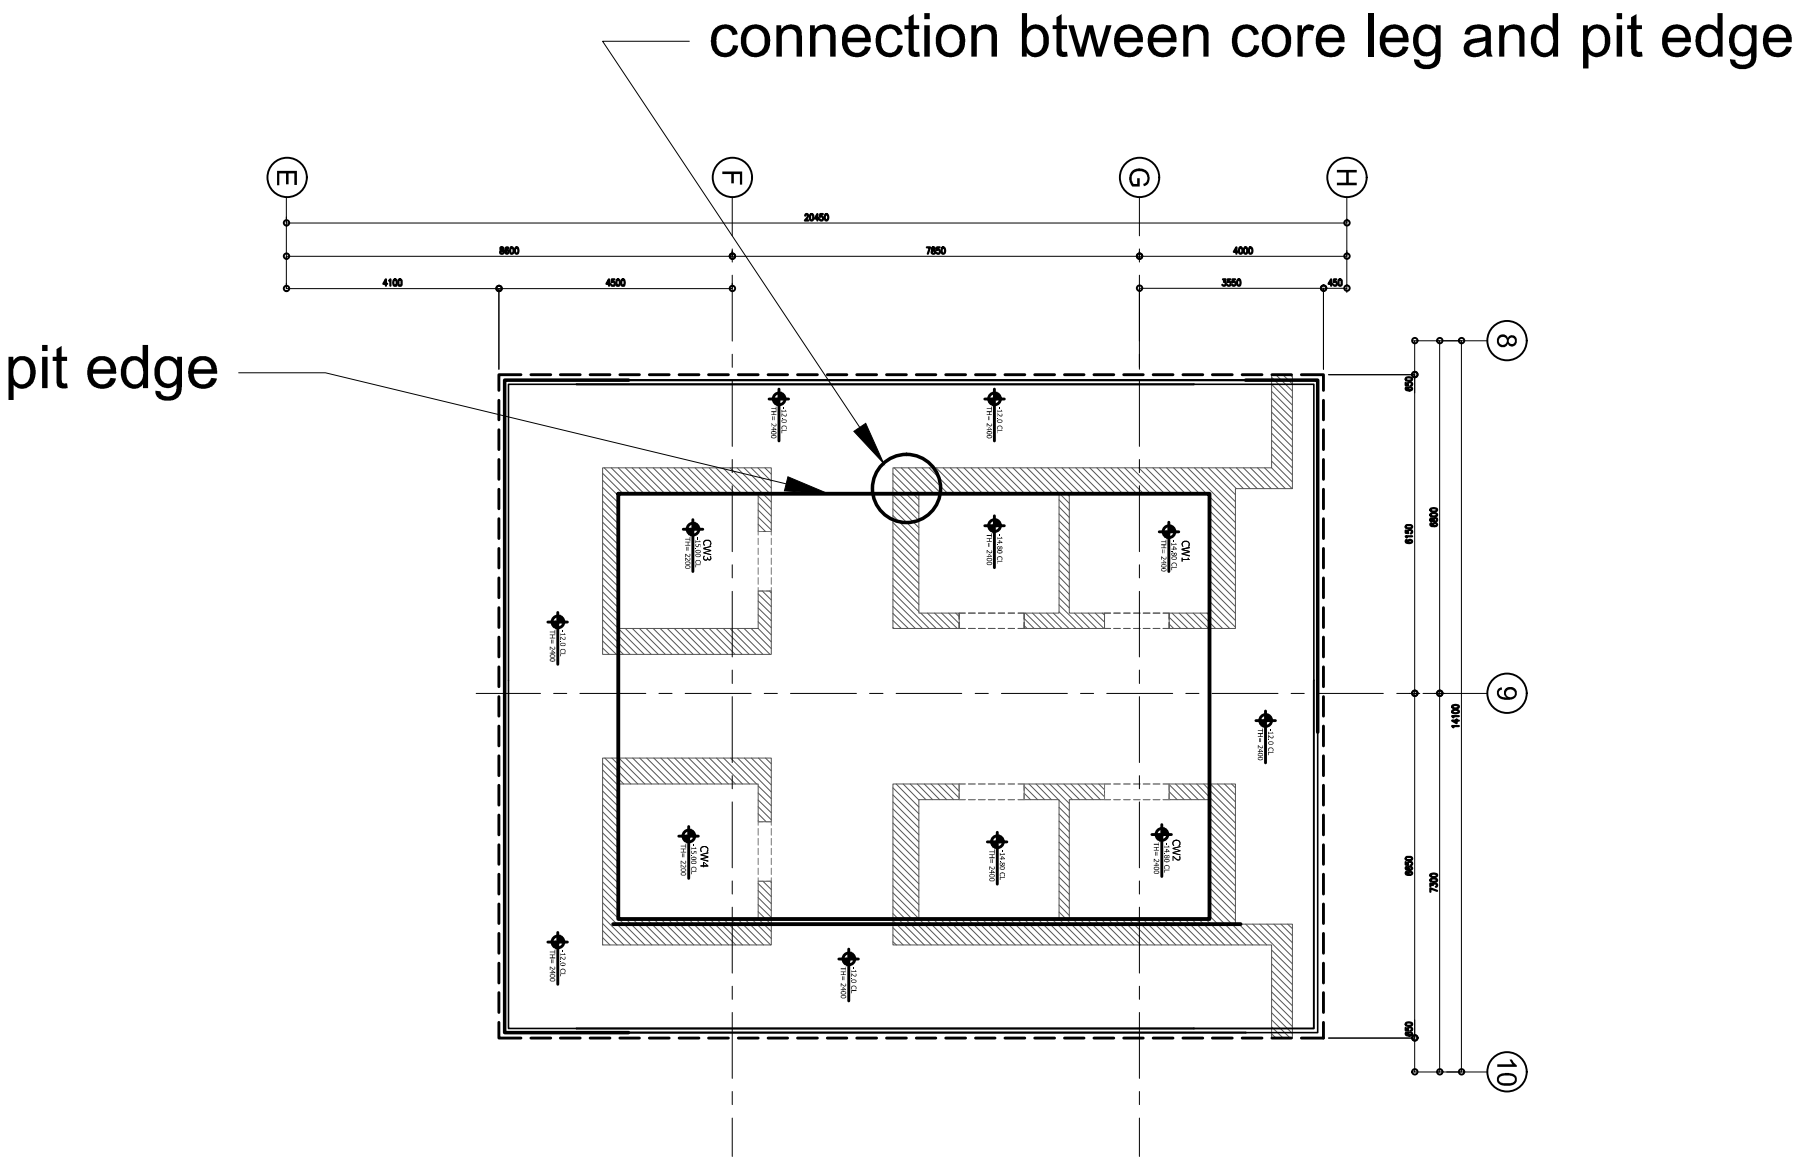


plan