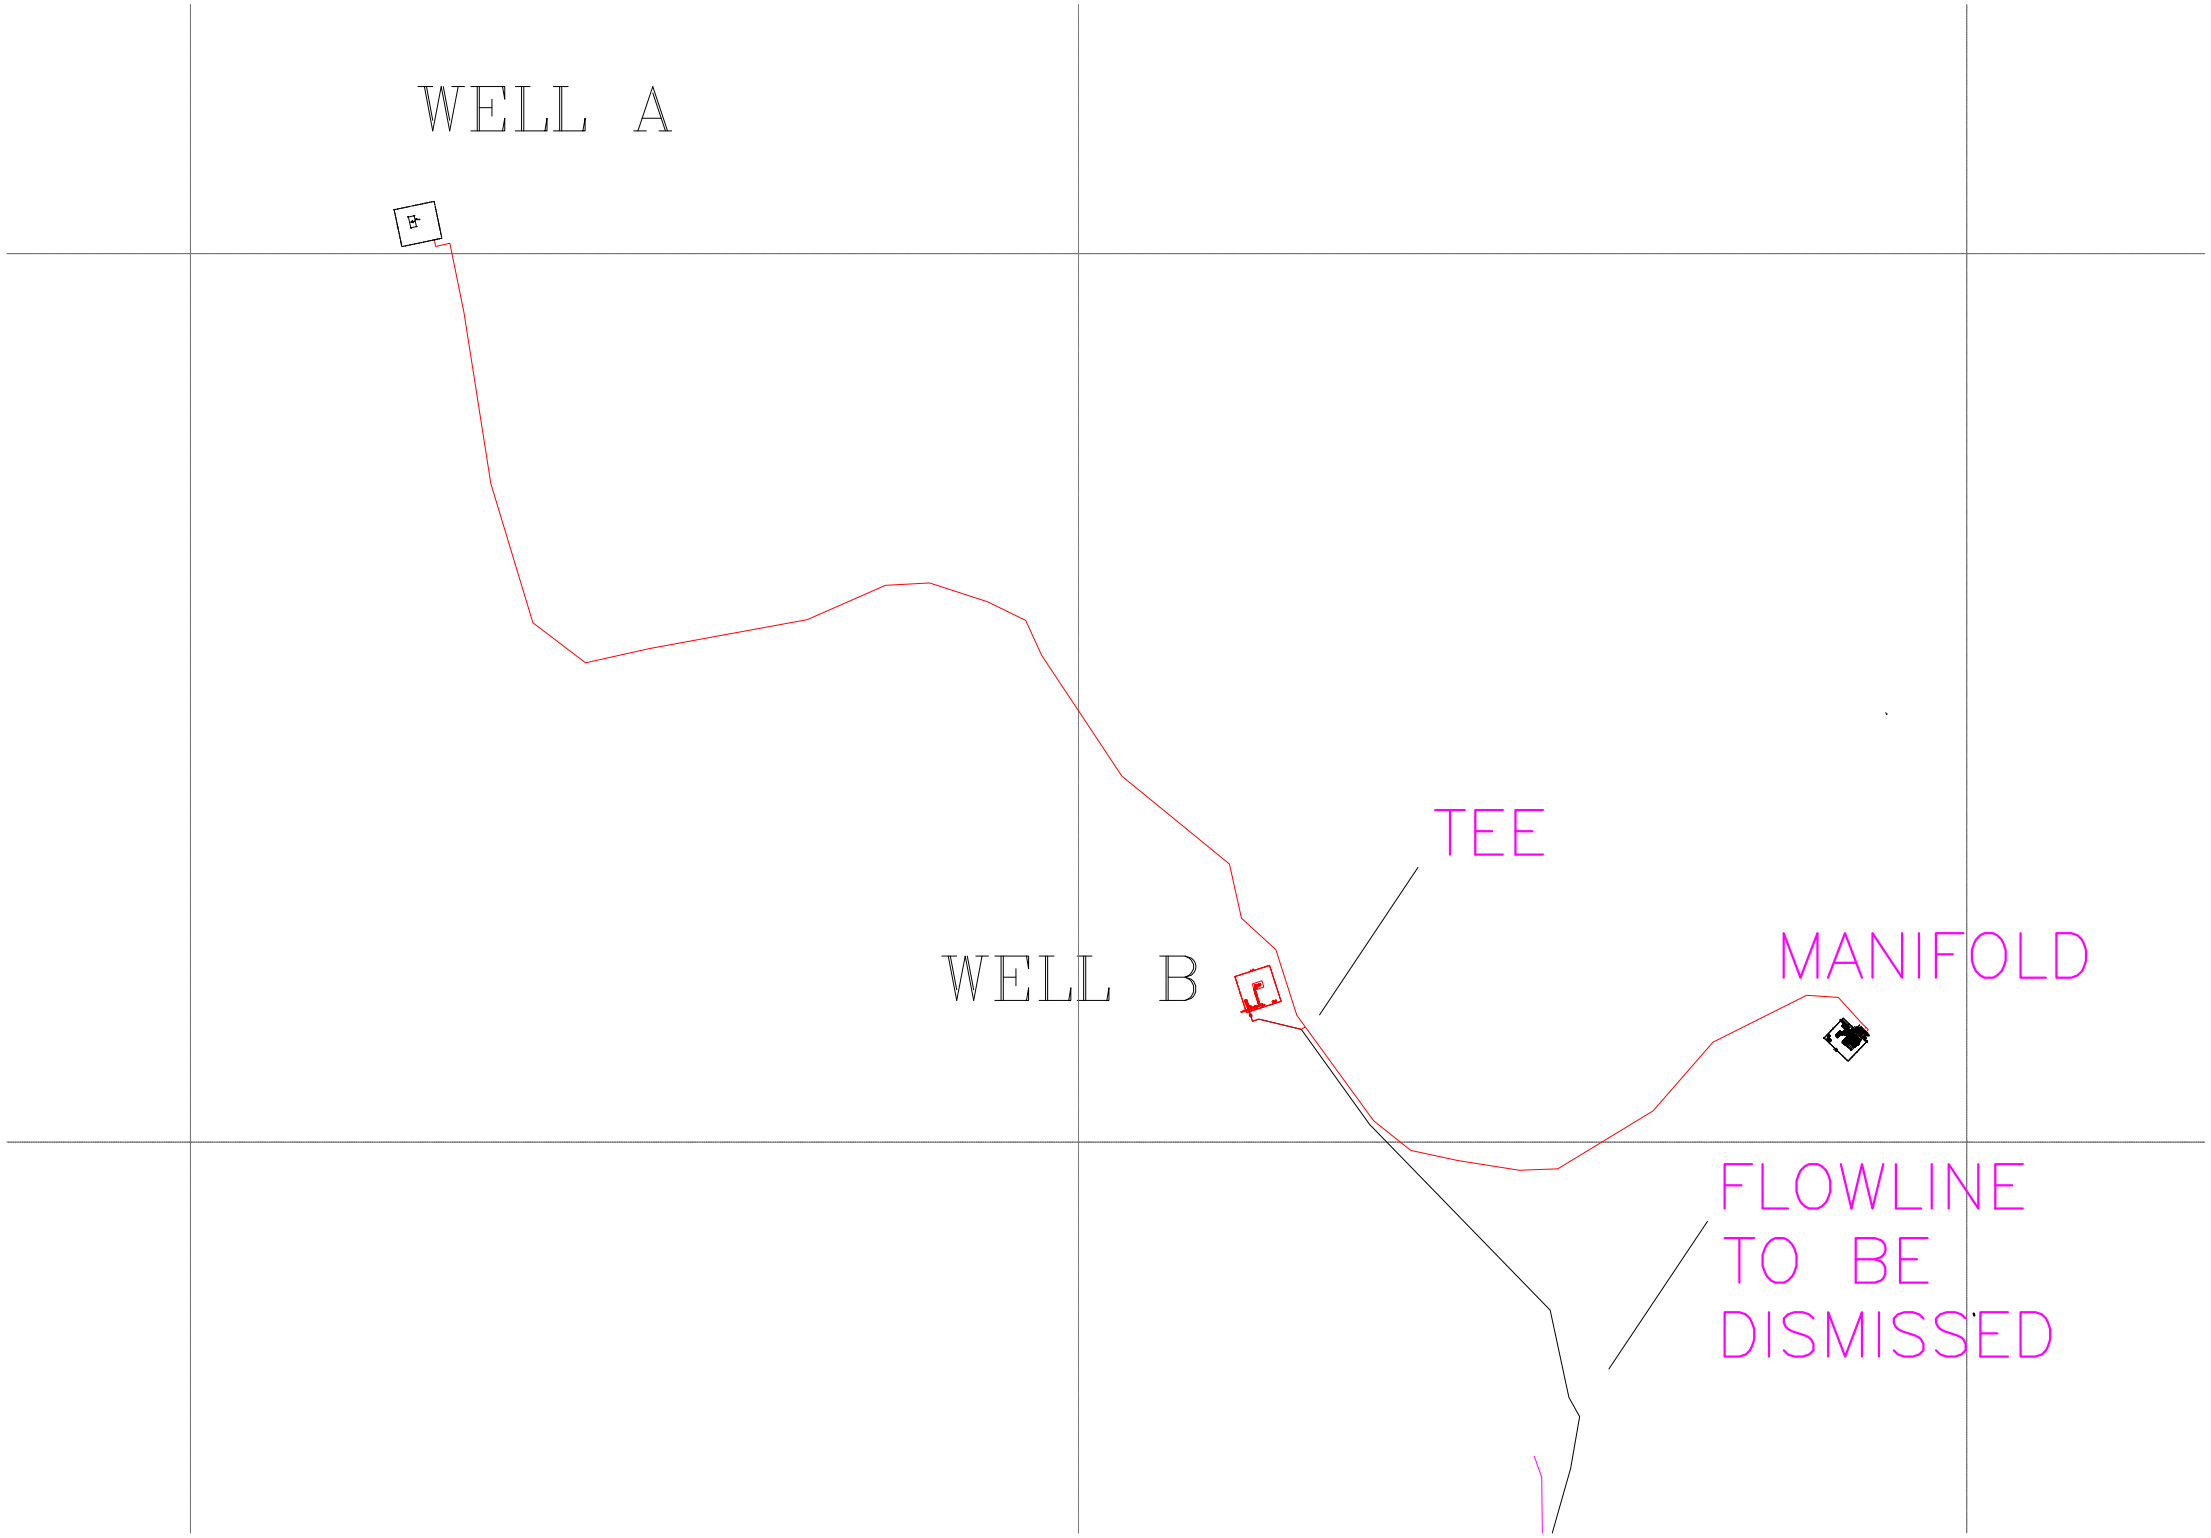
WELL A
TEE
WELL B
MANIFOLD
FLOWLINE
TO BE
DISMISSED