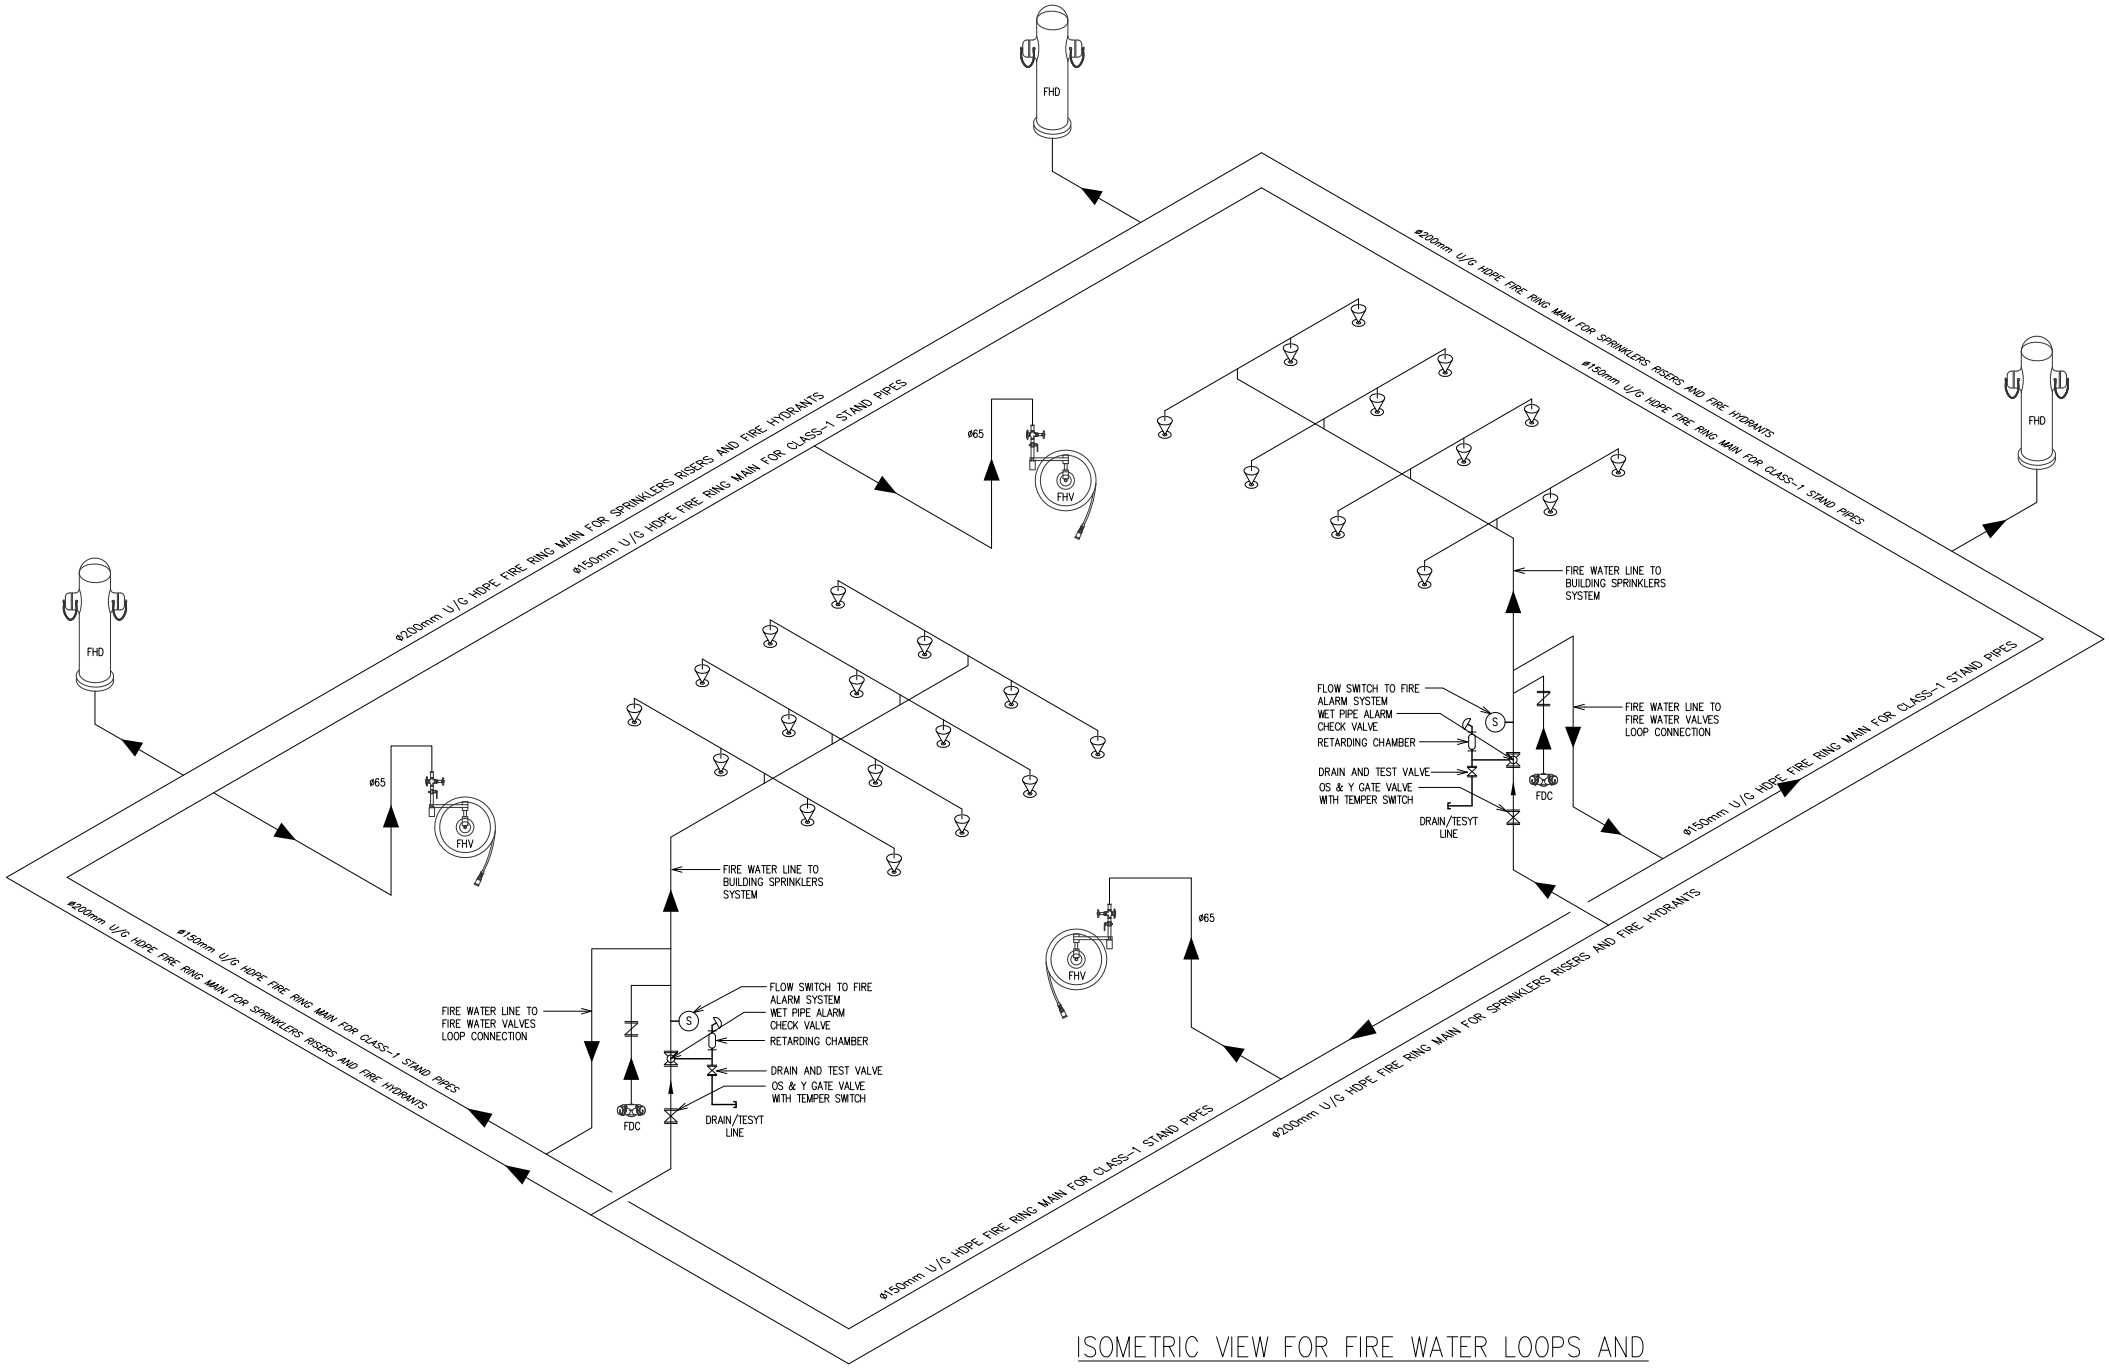

ISOMETRIC VIEW FOR FIRE WATER LOOPS AND PIPING CONNECTIONS