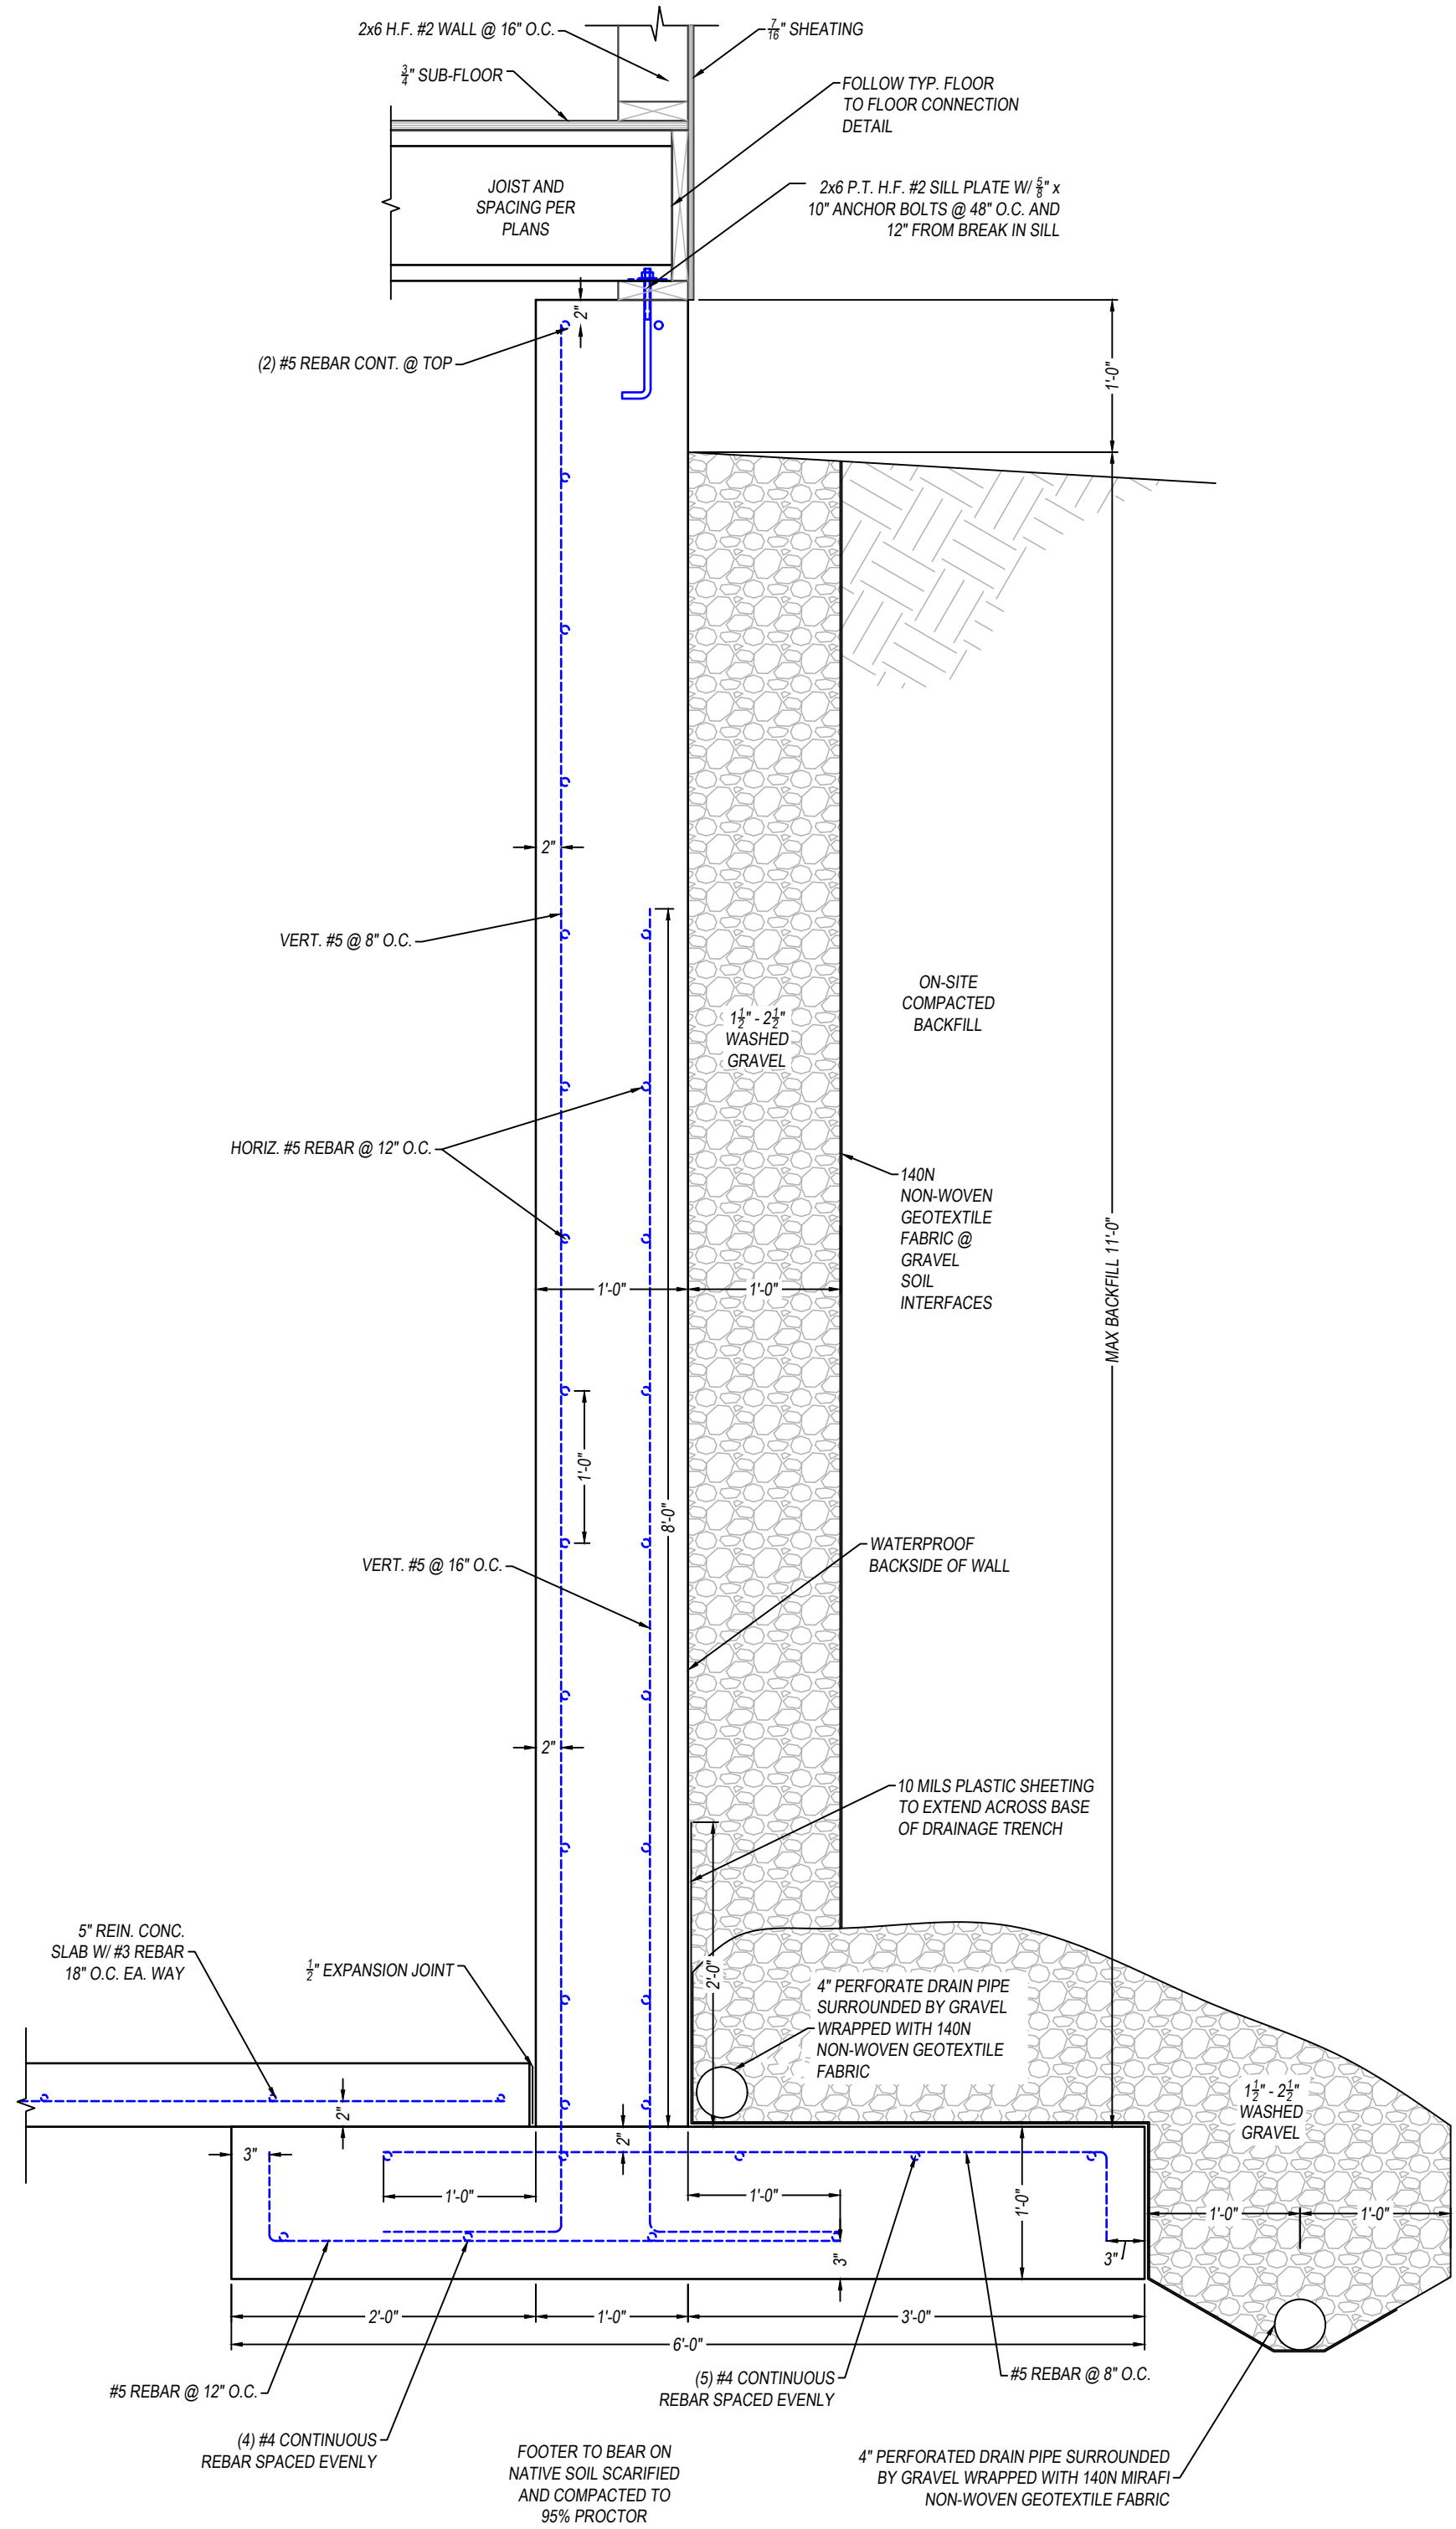

S1
1

DETAIL - BASEMENT RETAINING WALL

SCALE 1"=1'