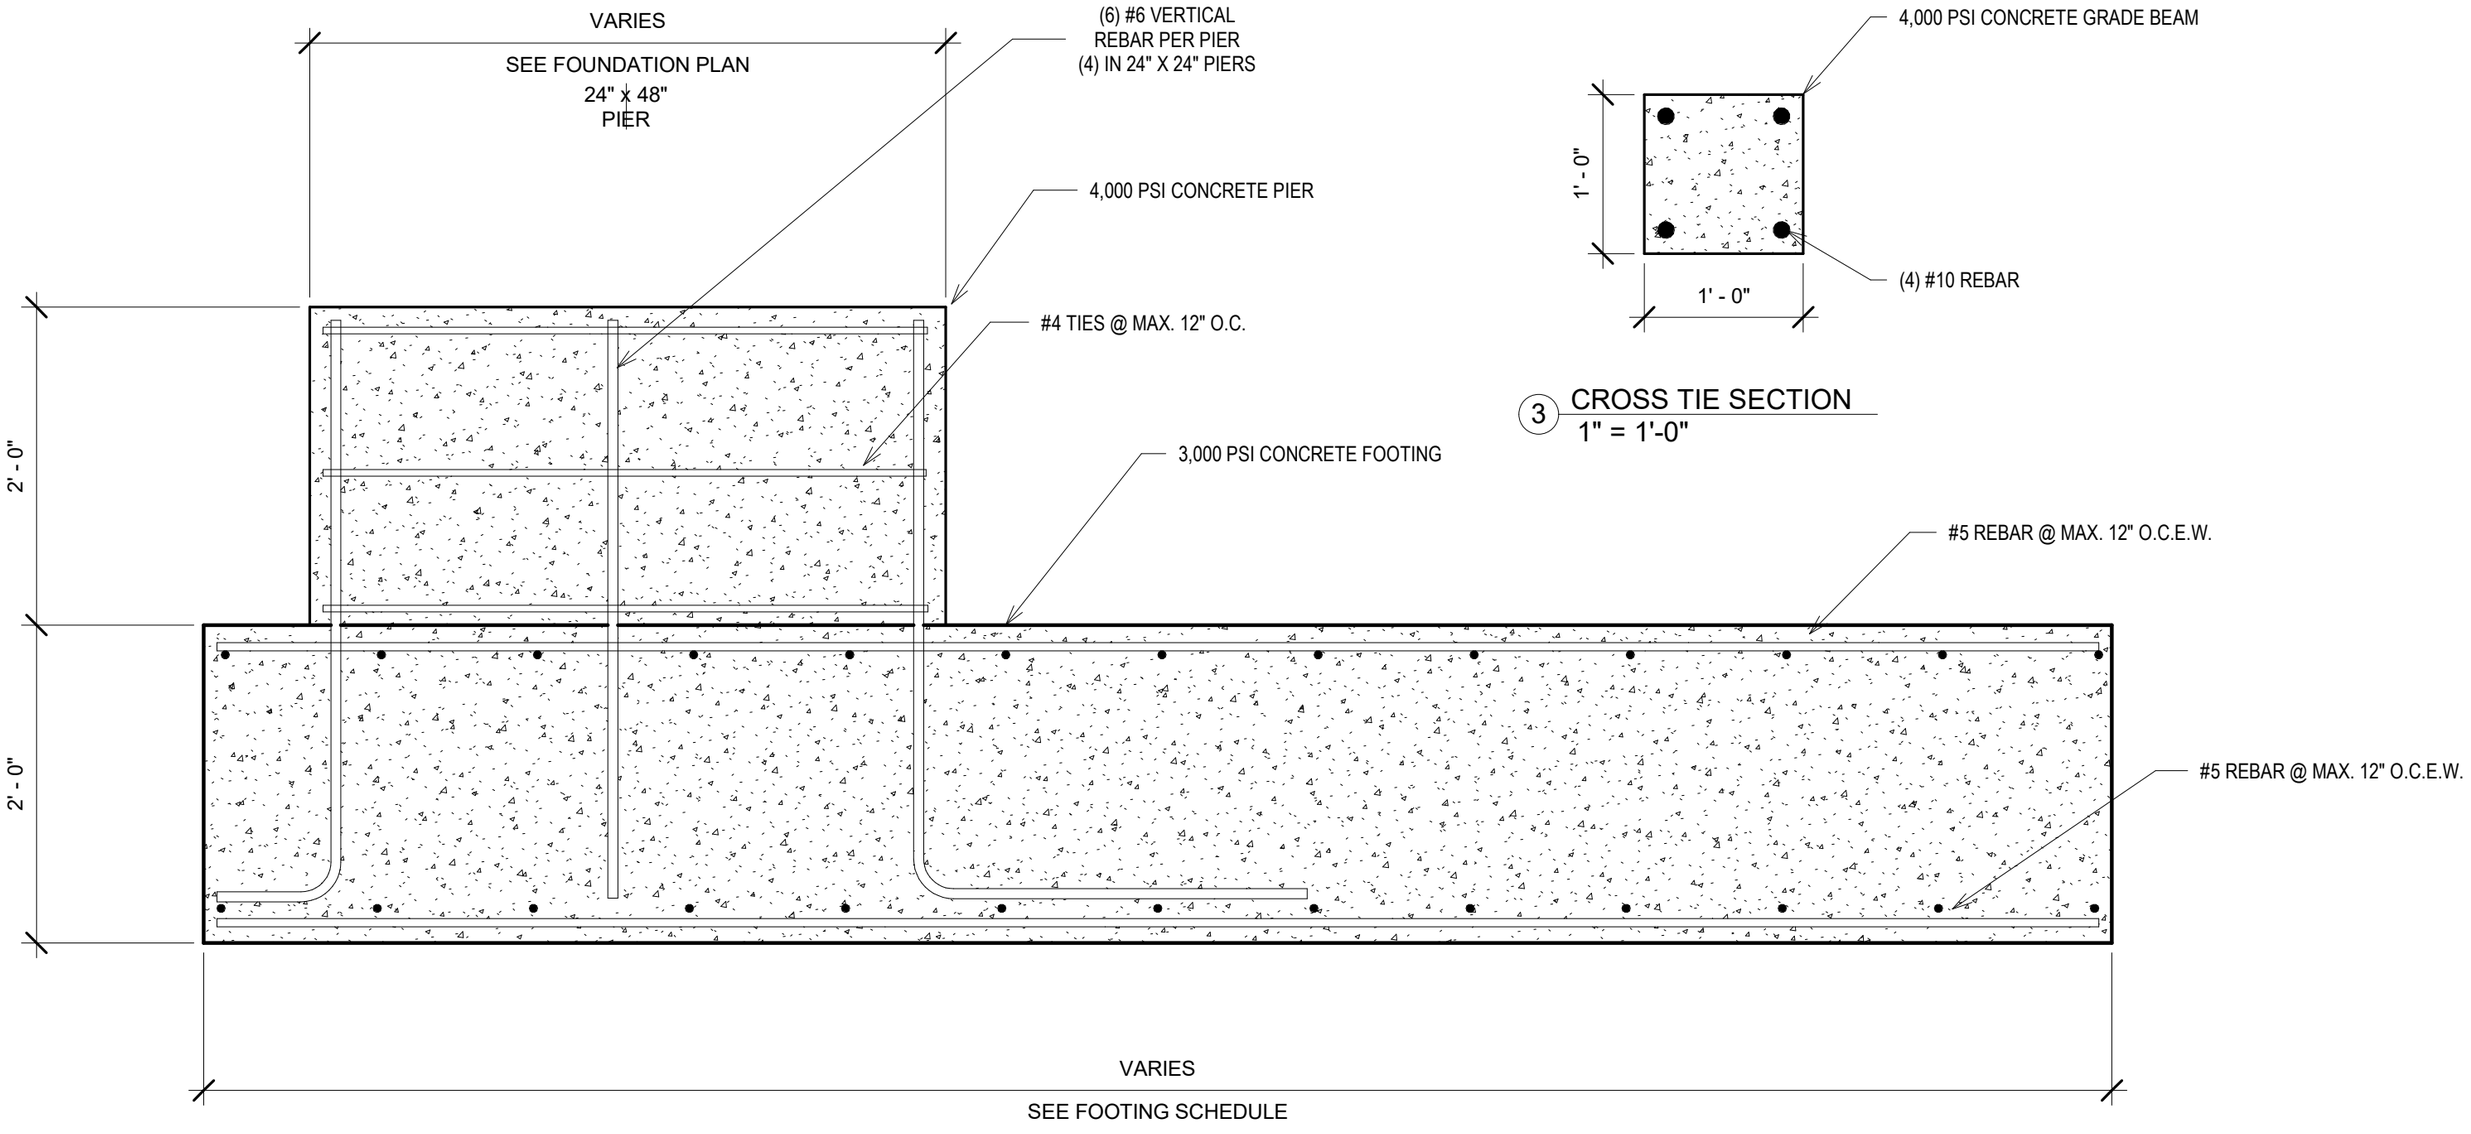

3 CROSS TIE SECTION
1" = 1'-0"

1 TYPICAL COLUMN FOOTING SECTION
1" = 1'-0"