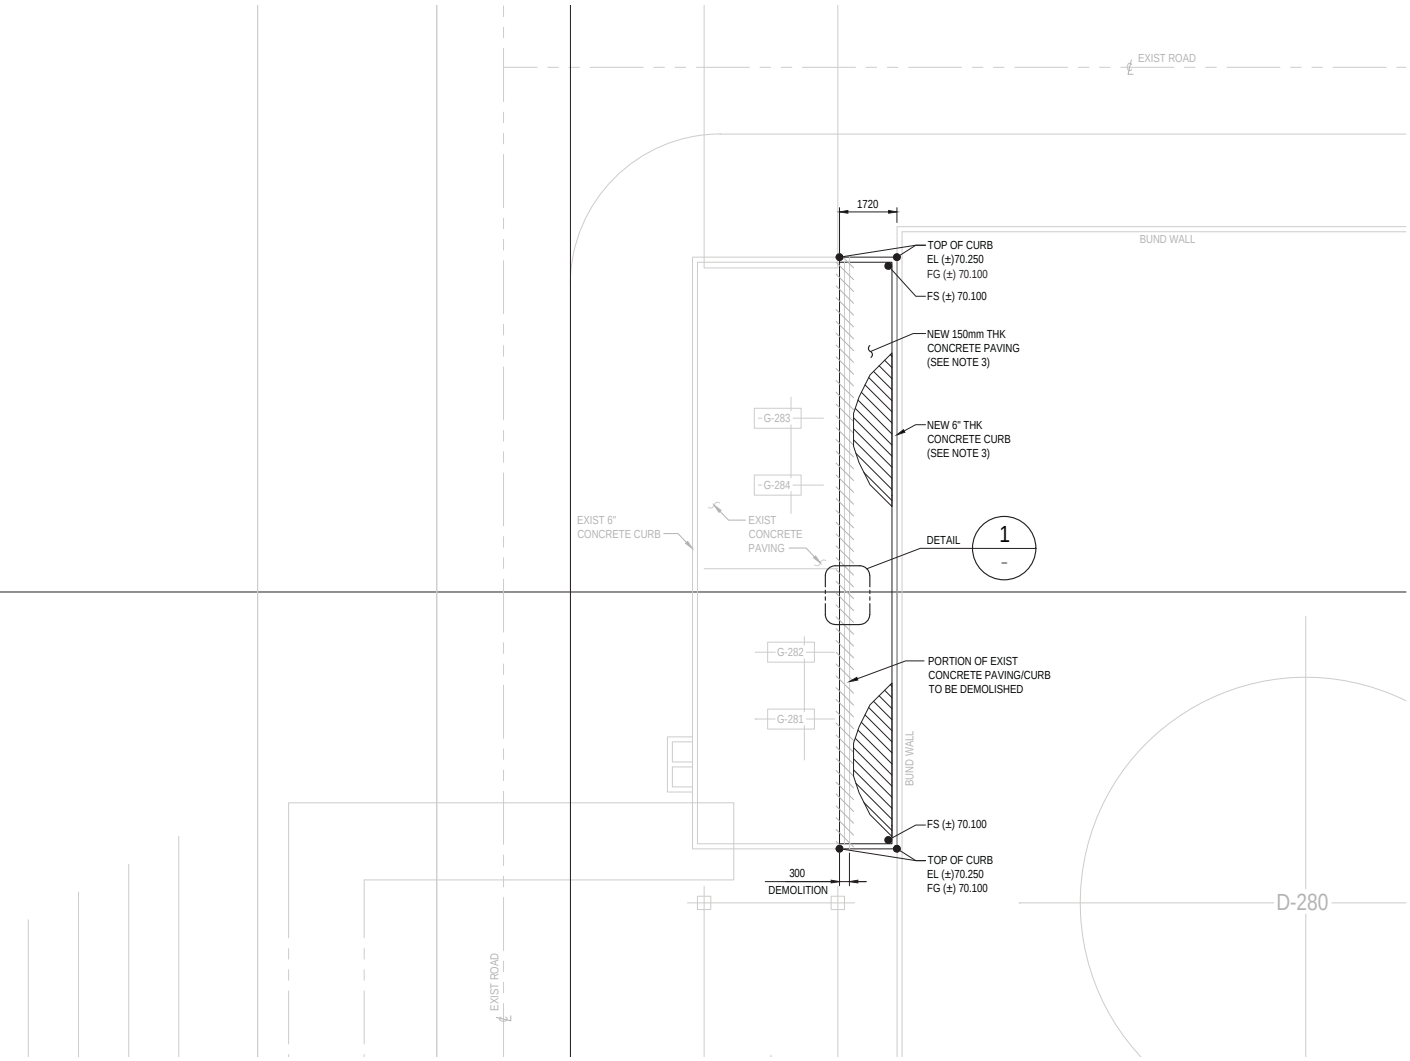
EXIST ROAD
1720
BUND WALL
TOP OF CURB
EL (±)70.250
FG (±) 70.100
FS (±) 70.100
NEW 150mm THK
CONCRETE PAVING
(SEE NOTE 3)
NEW 6" THK
CONCRETE CURB
(SEE NOTE 3)
G-283
G-284
EXIST 6"
CONCRETE CURB
EXIST
CONCRETE
PAVING
DETAIL
1
–
G-282
G-281
PORTION OF EXIST
CONCRETE PAVING/CURB
TO BE DEMOLISHED
BUND WALL
FS (±) 70.100
TOP OF CURB
EL (±)70.250
FG (±) 70.100
300
DEMOLITION
D-280
EXIST ROAD

PAVING PLAN

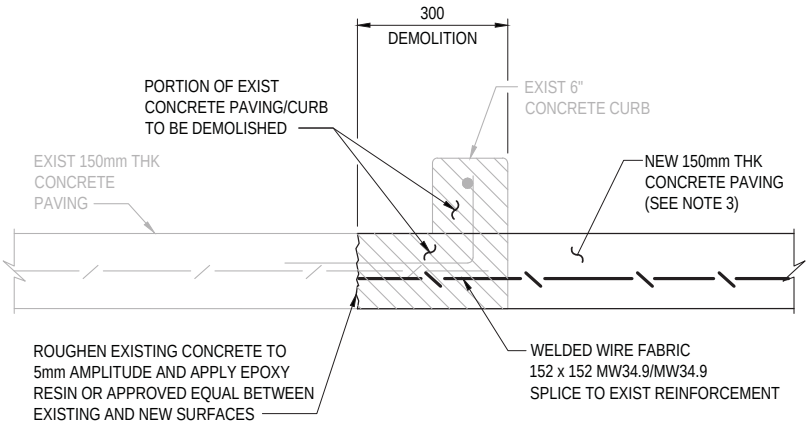

DETAIL 1

SCALE : 1:10 -

0 0.25m 0.5m

SCALE: 1:10