	SHEET NO.	TOTAL SHEETS
	204R1	329 R1

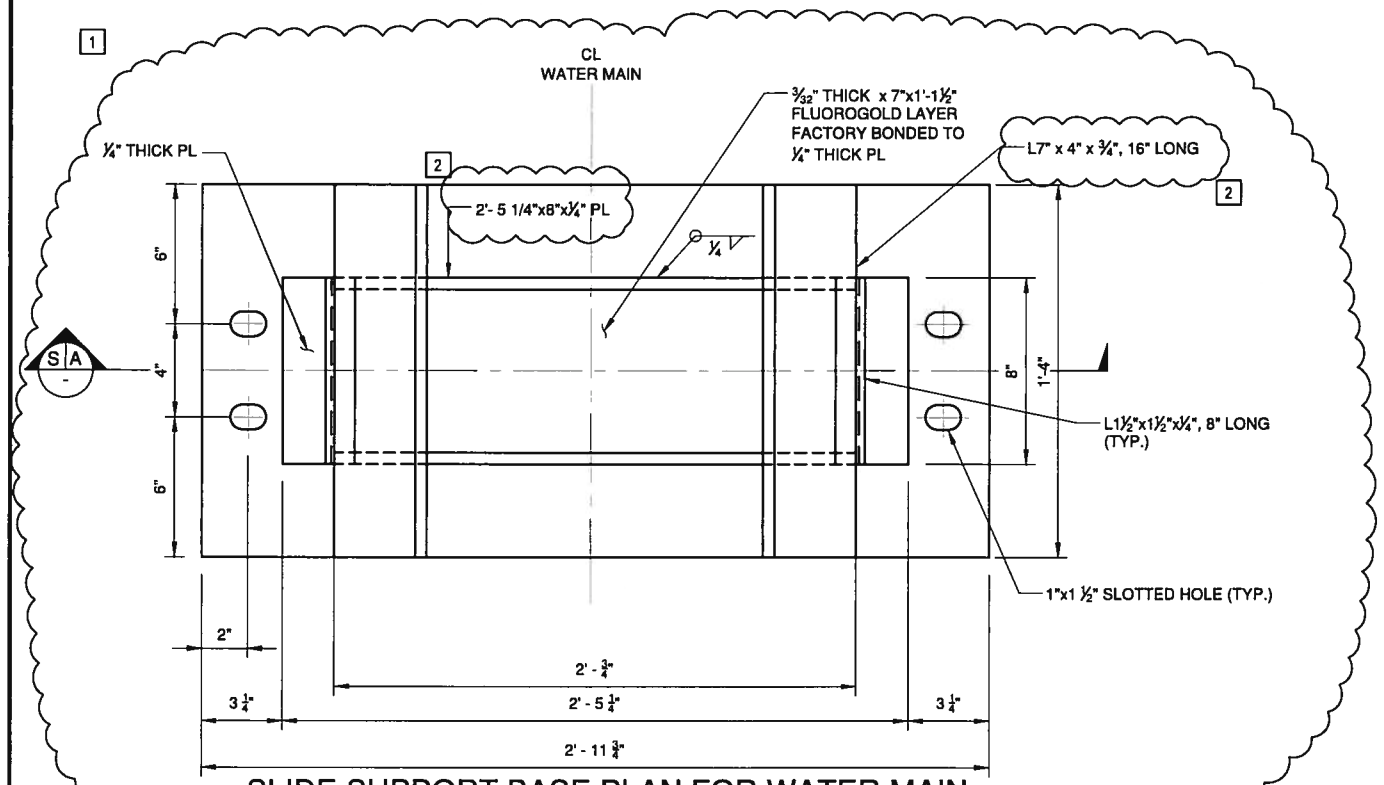

SLIDE SUPPORT BASE PLAN FOR WATER MAIN
ITEM 663.0520

SCALE: 1 1/2" = 1'-0"

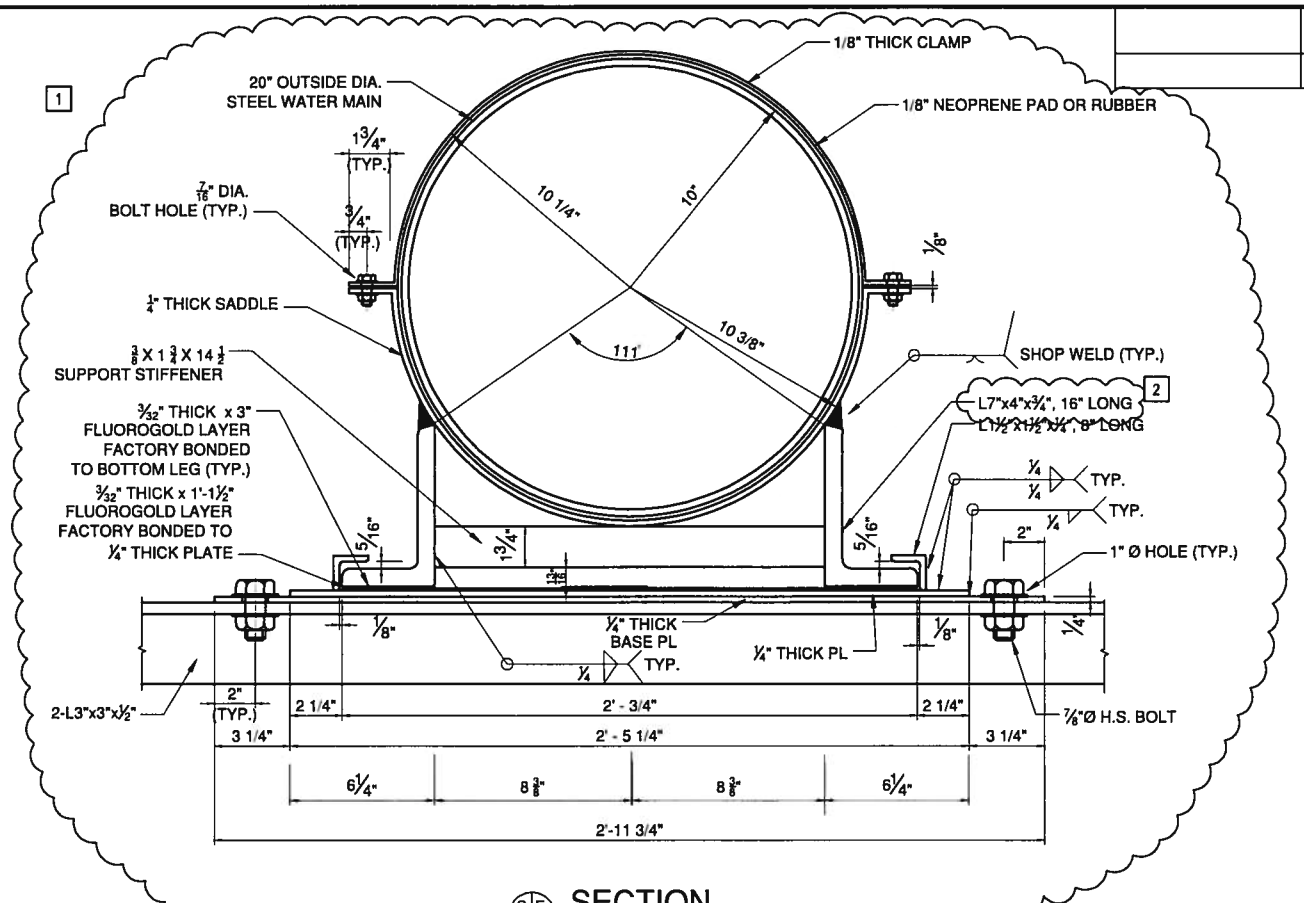

SE U030 SECTION
SCALE: 1 1/2" = 1'-0"

SLIDE SUPPORT BASE FOR WATER MAIN
ITEM 663.0520

NOTE 1:

FIELD DRILLING OF HOLES FOR WATER MAIN SUPPORTS ARE INCLUDED IN ITEM 660.20200029 AND THE REQUIREMENTS OF SECTION 586 SHALL APPLY.

ADDEND. M NO. 2
H DRAWN PER EDE DWG . NO. 0.0R
AB-25

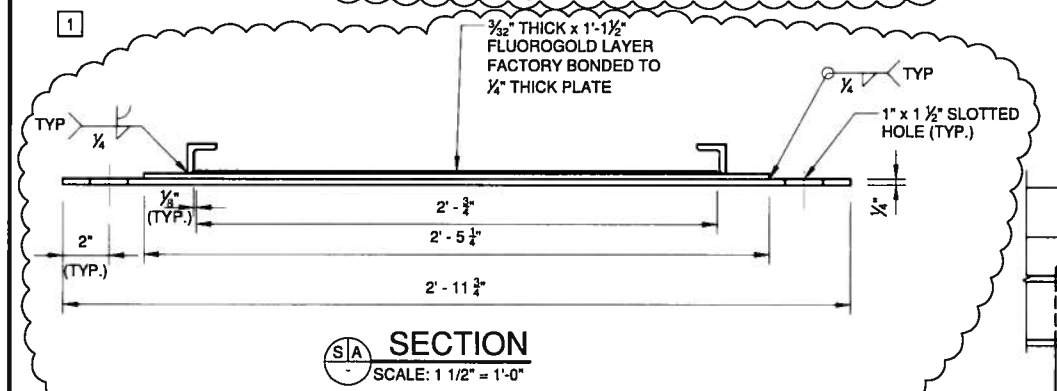

S|A SECTION
SCALE: 1 1/2" = 1'-0"

SLIDE SUPPORT BASE FOR WATER MAIN
ITEM 663.0520

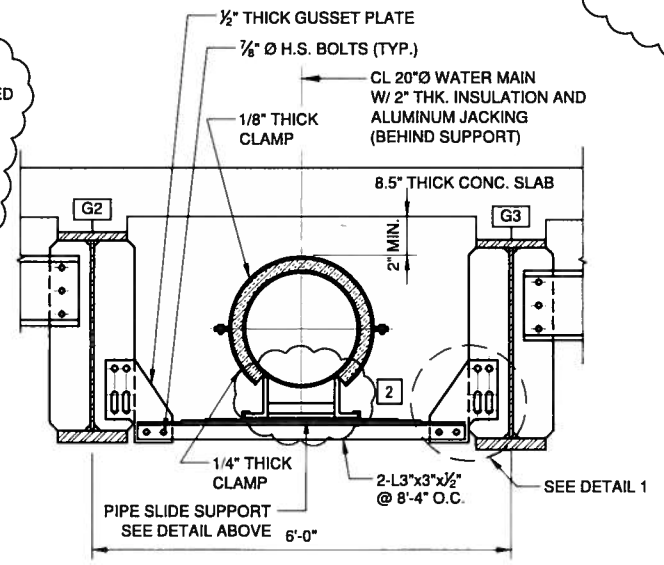

WATER MAIN SUPPORT BETWEEN G2 AND G3
(BETWEEN G4 AND G5, G16 AND G17 SIMILAR)(U1)

SCALE: 3/8" = 1'-0"

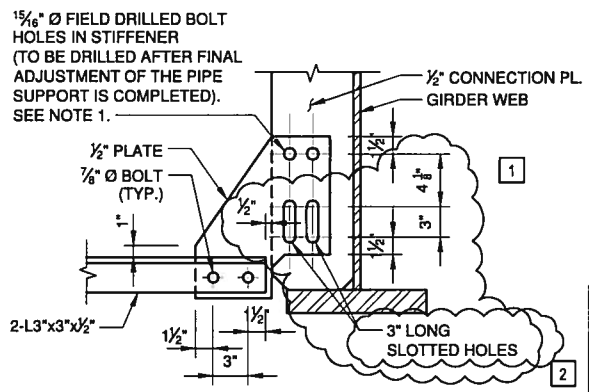

MODIFIED WATER MAIN SUPPORT CONNECTION

D|1 DETAIL
SCALE: 3/4" = 1'-0"