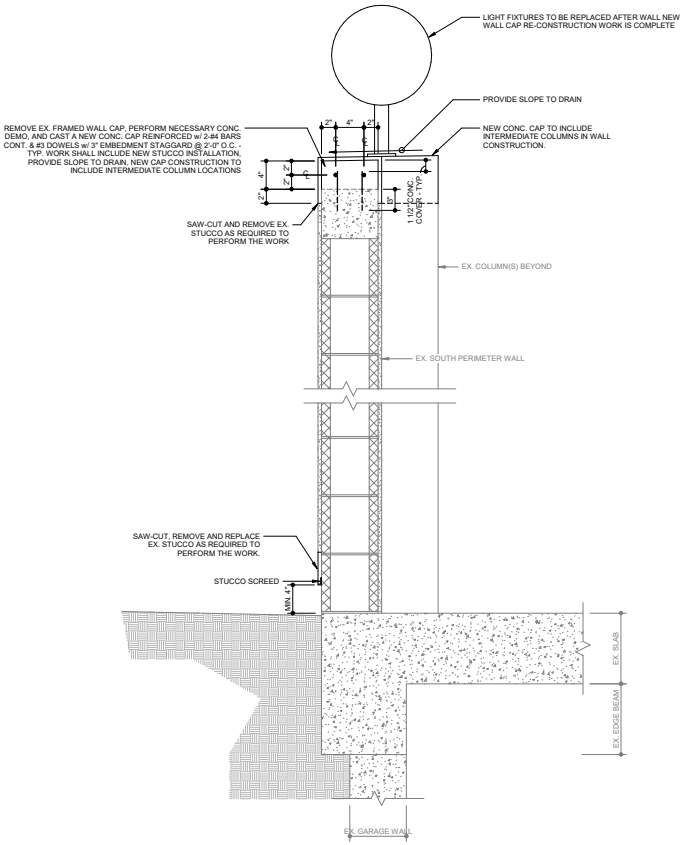

1 SOUTH PERIMETER WALL REPAIR
1 1/2" = 1'-0"

CHAMPLAIN TOWERS SOUTH CONDOMINIUM
8777 COLLINS AVENUE
SURFSIDE, FLORIDA 33154

CHAMPLAIN TOWERS SOUTH 40-YEAR BUILDING REPAIR & RESTORATION

PHASE IIC: OVERALL BUILDING REPAIR AND RESTORATION

SEAL
License: 69035
Expires: 02/28/23

This item has been digitally signed and sealed by Robert J. Miller on the date adjacent to the seal. Printed copies of this document are not considered signed and sealed and the signature must be verified on any electronic copies.

morabito consultants
Structural Engineers | Remediation & Parking Consultants
226 Via Condado Way | Palm Beach Gardens, FL 33418-1701
561.316.7660 | www.morabitoconsultants.com
© Copyright Morabito Consultants, Inc.

No.	Date	Revisions

DESIGNED	DRAWN
HR/JB/RM	HR/JB/RM
CHECKED	APPROVED
RM	FPM

Project No.: 18217

Date: 04/26/21

Scale: 1 1/2" = 1'-0"

Sheet Title:
SOUTH WALL REPAIR

Sheet No.:
S2C-3.6