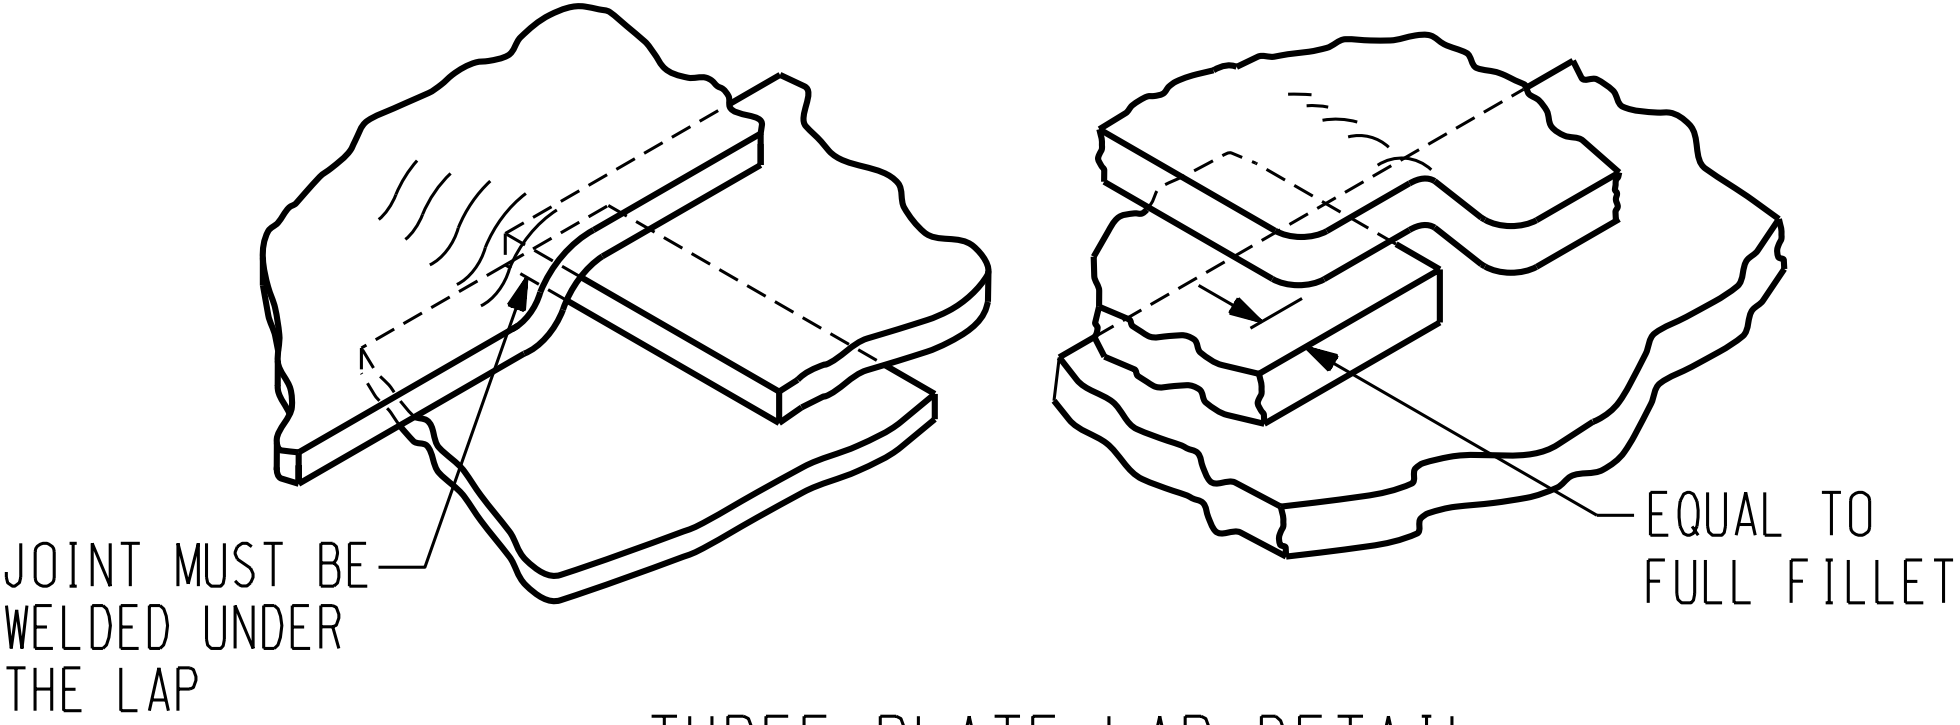

THREE-PLATE LAP DETAIL