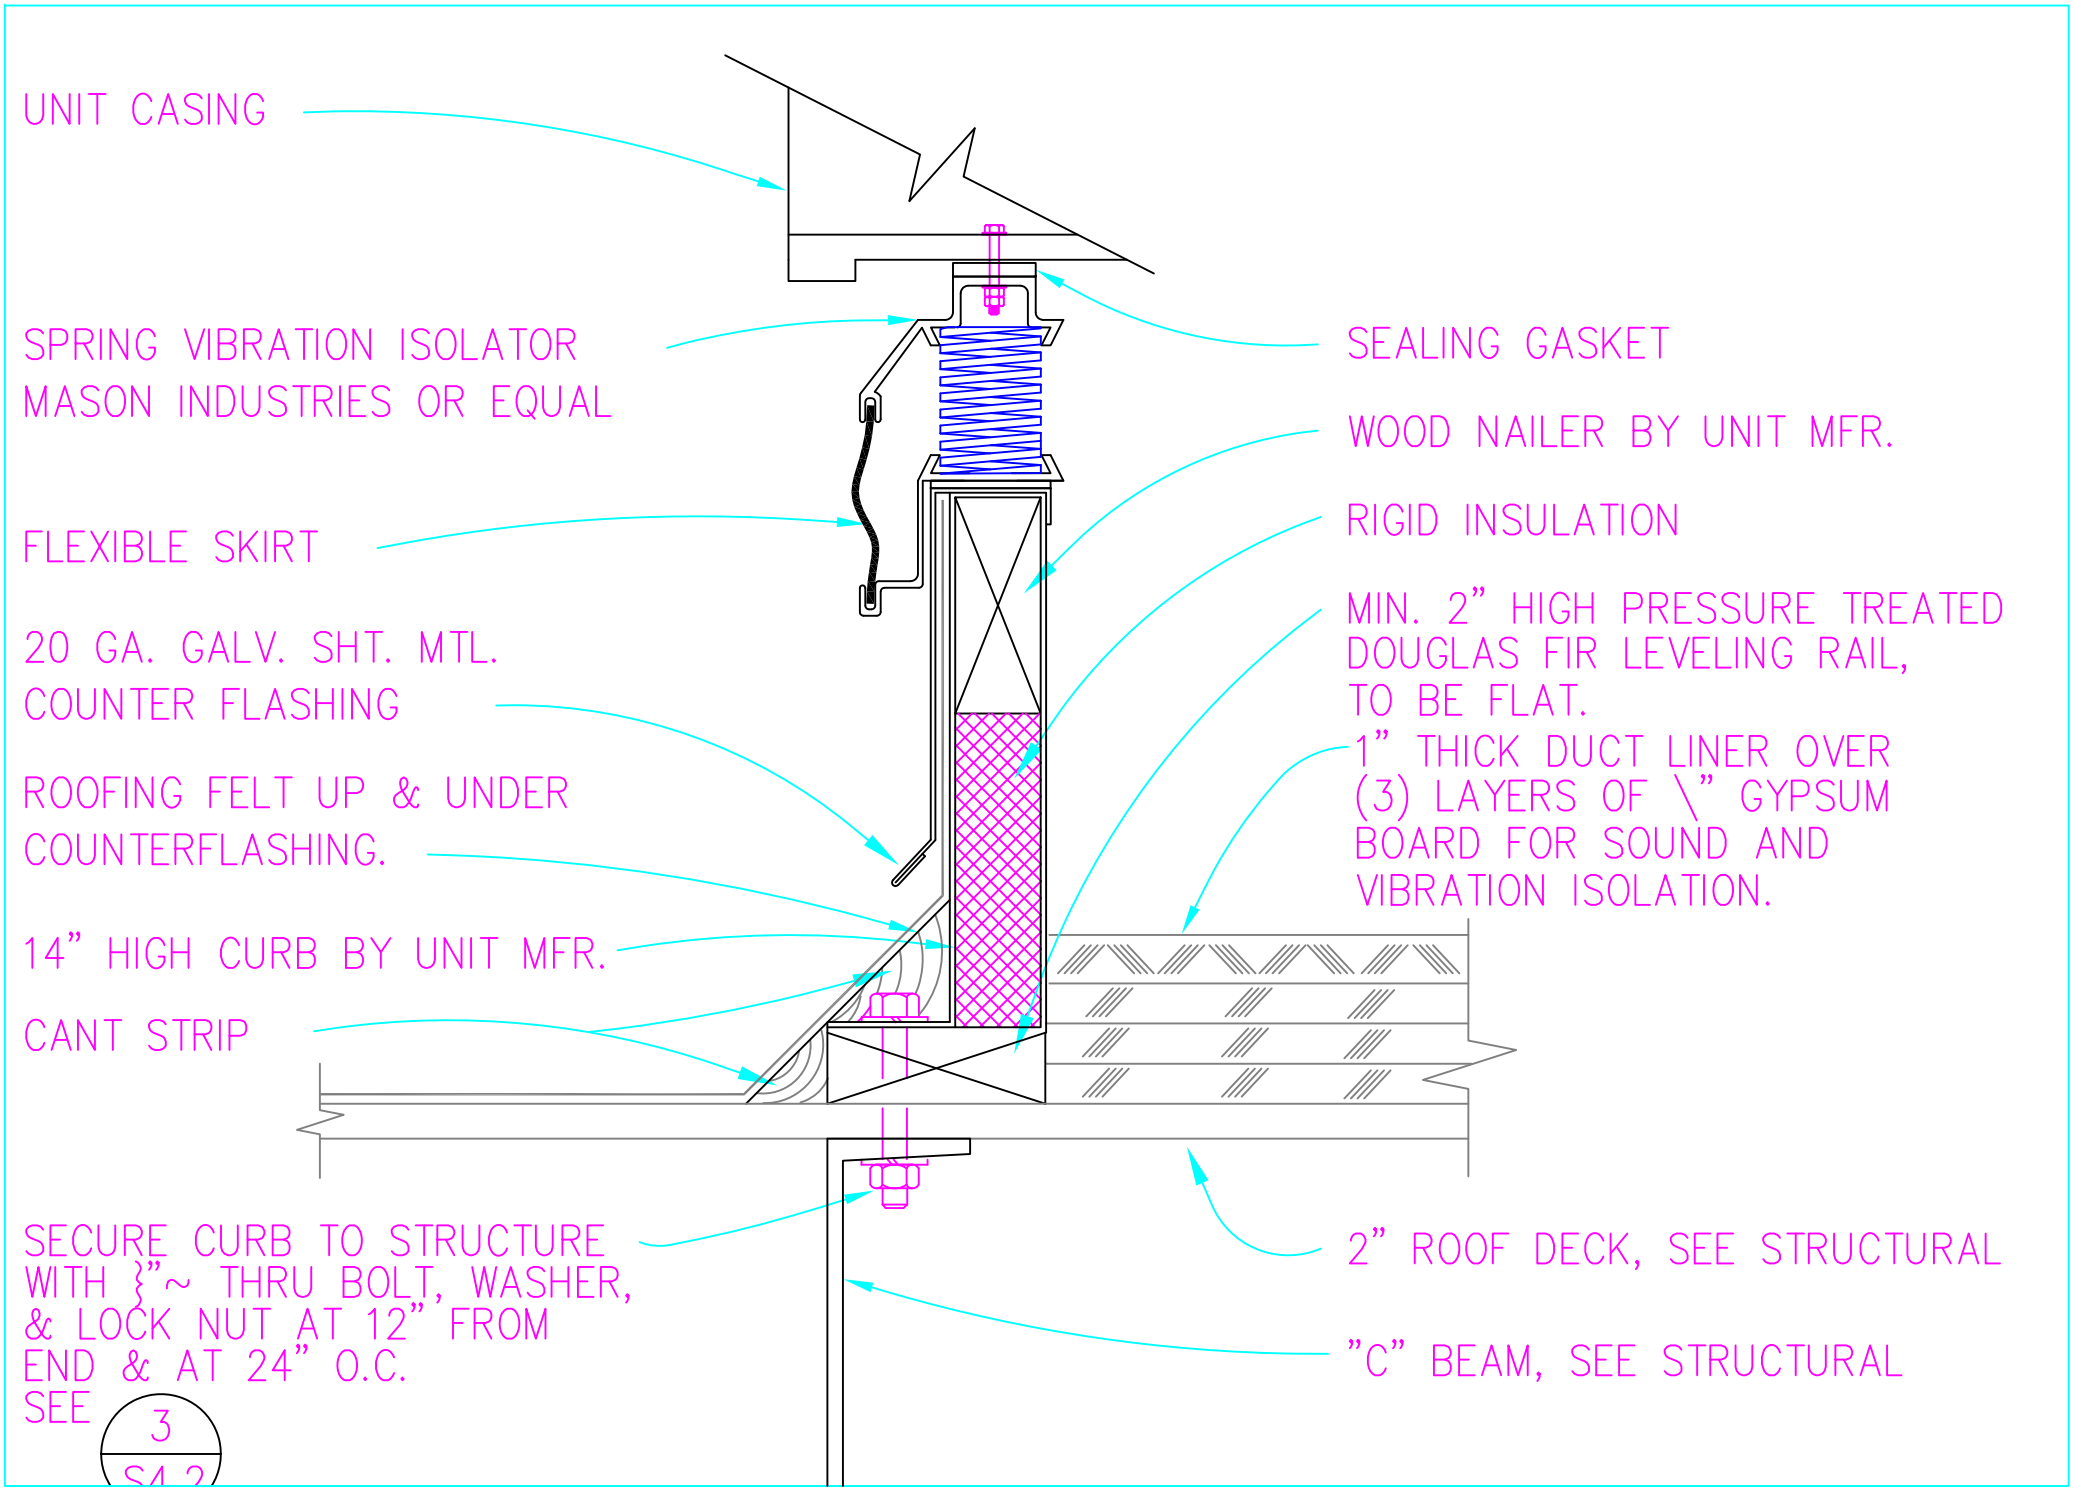
UNIT CASING
SPRING VIBRATION ISOLATOR
MASON INDUSTRIES OR EQUAL
FLEXIBLE SKIRT
20 GA. GALV. SHT. MTL.
COUNTER FLASHING
ROOFING FELT UP & UNDER
COUNTERFLASHING.
14" HIGH CURB BY UNIT MFR.
CANT STRIP
SECURE CURB TO STRUCTURE
WITH }"~ THRU BOLT, WASHER,
& LOCK NUT AT 12" FROM
END & AT 24" O.C.
SEE
3
S4.2
SEALING GASKET
WOOD NAILER BY UNIT MFR.
RIGID INSULATION
MIN. 2" HIGH PRESSURE TREATED
DOUGLAS FIR LEVELING RAIL,
TO BE FLAT.
1" THICK DUCT LINER OVER
(3) LAYERS OF \" GYPSUM
BOARD FOR SOUND AND
VIBRATION ISOLATION.
2" ROOF DECK, SEE STRUCTURAL
"C" BEAM, SEE STRUCTURAL

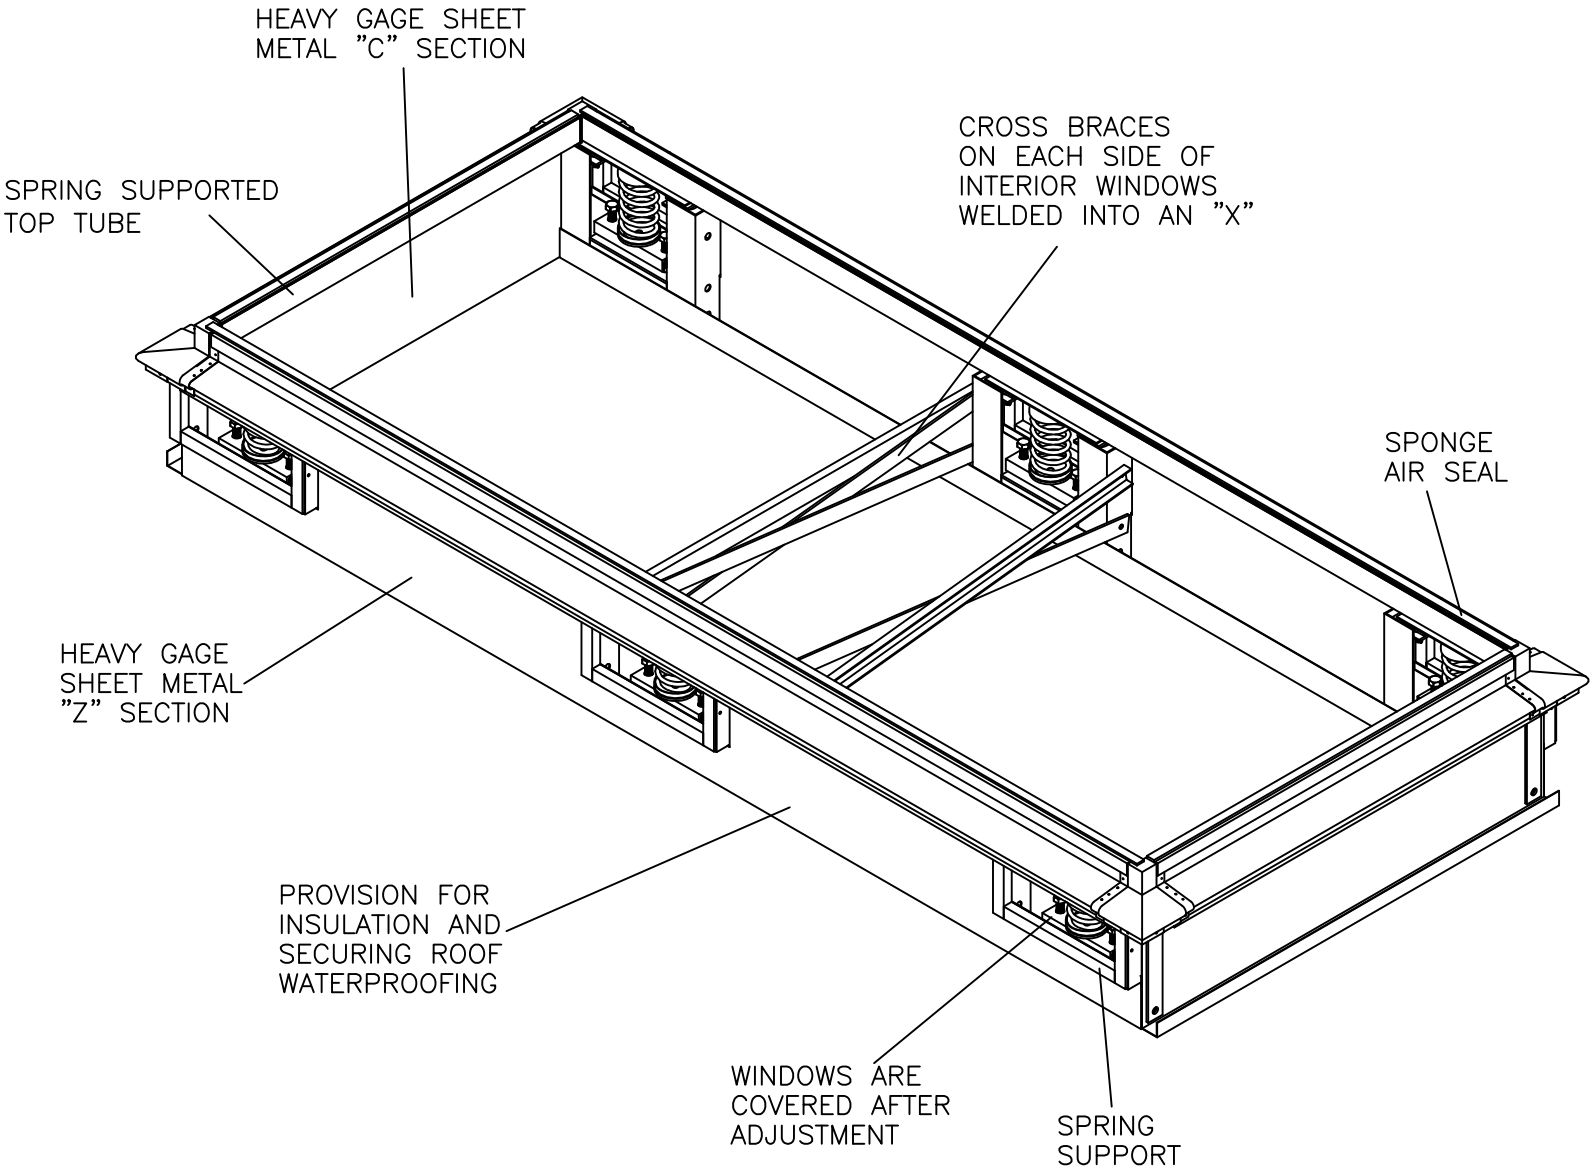


RSC ROOF TOP CURB

SPECIFICATION N