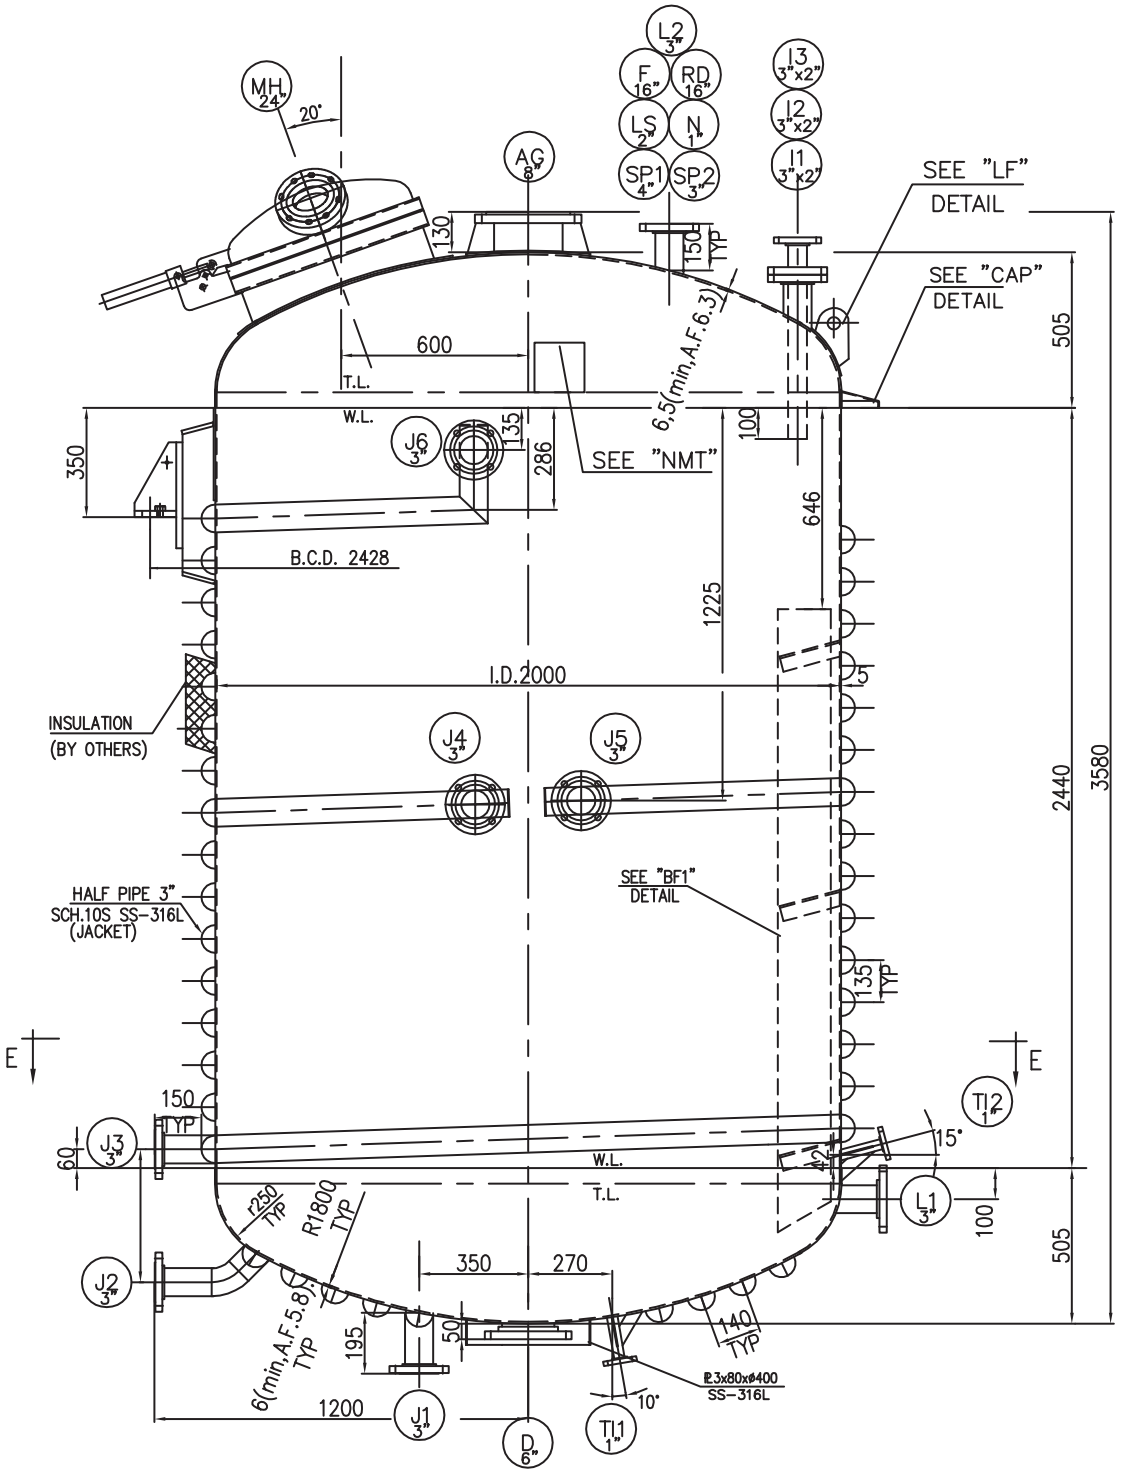

ELEVATION

(NOT FOR ORIENTATION)

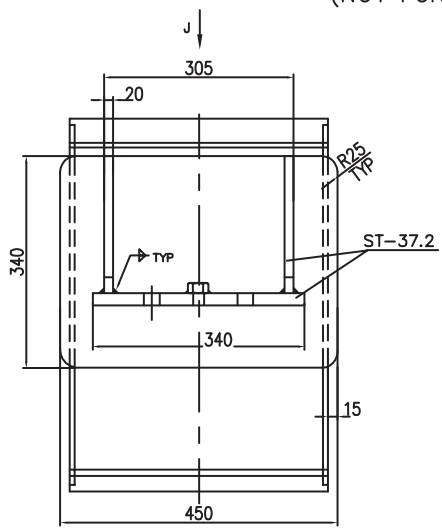

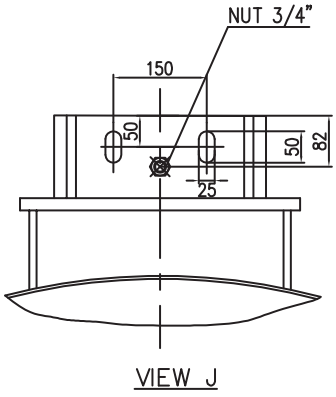

VIEW J

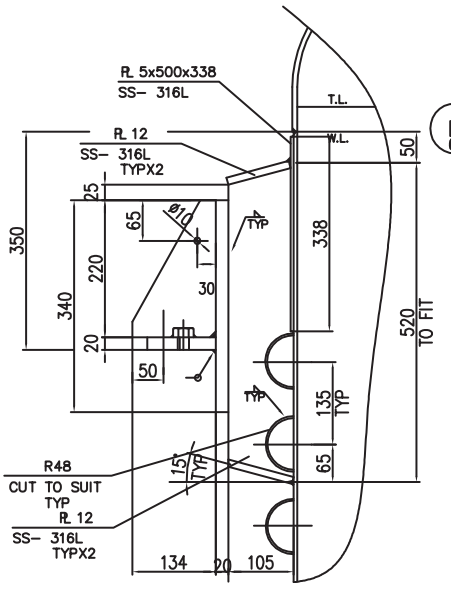

BRACKET – "BR" TYPx4

1:5