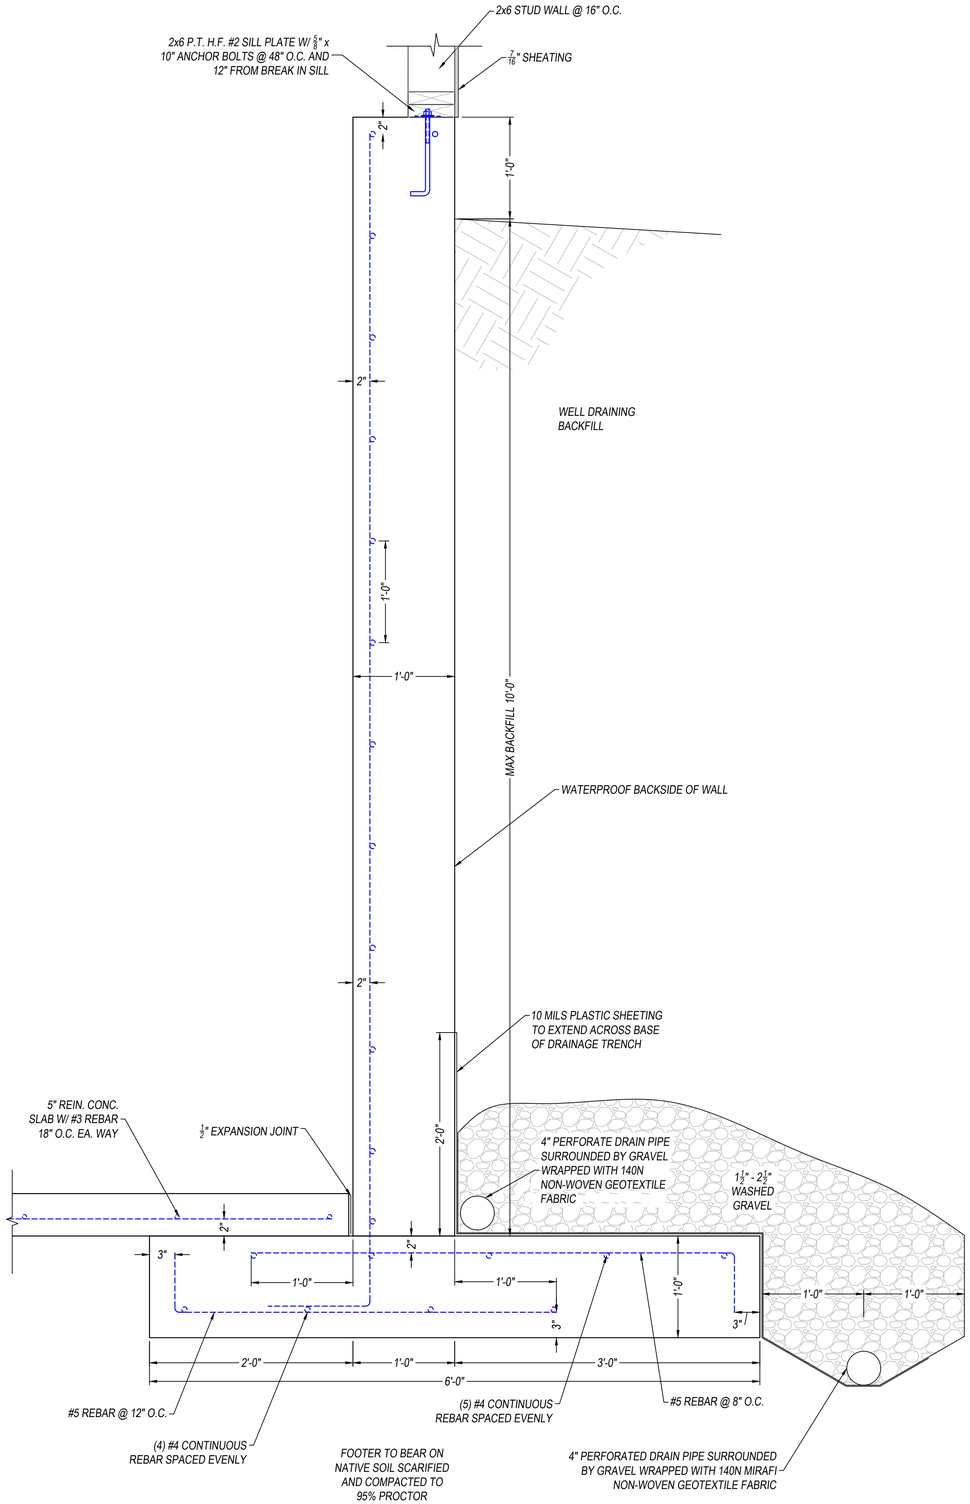

S1
X

DETAIL - BASEMENT RETAINING WALL

SCALE 1"=1'