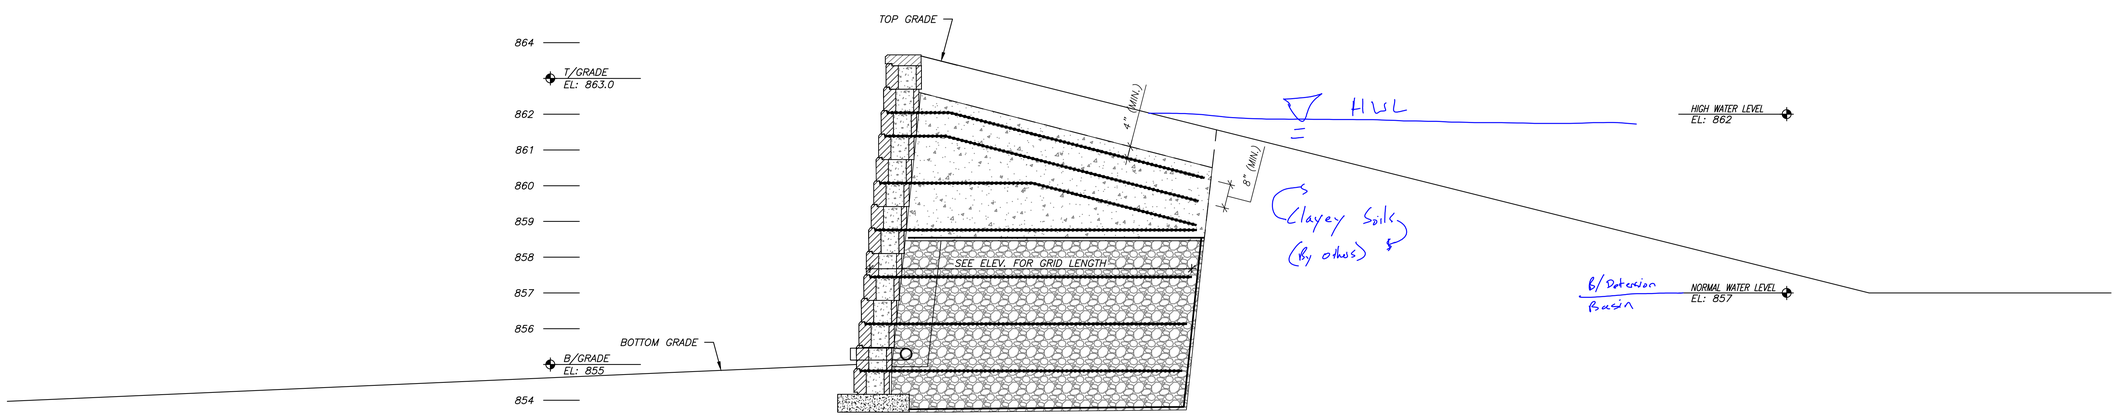


Pond 50' From
Wall. Water level = 852.0'
No NWL or HWL
info provided.

## TYPICAL REINFORCED RETAINING WALL SECTION – 2

SCALE: 1/2" = 1'–0"

UNIT: ALLAN BLOCK STANDARD UNITS
WALL BATTER: 6.0°

NOTE:
VIRGILIO & ASSOCIATES, LTD. IS NOT RESPONSIBLE FOR CODE APPLICABILITY OF FENCE OR GUARDRAIL. DETERMINATION OF FENCE AND/OR RAIL REQUIREMENTS BY OTHERS.