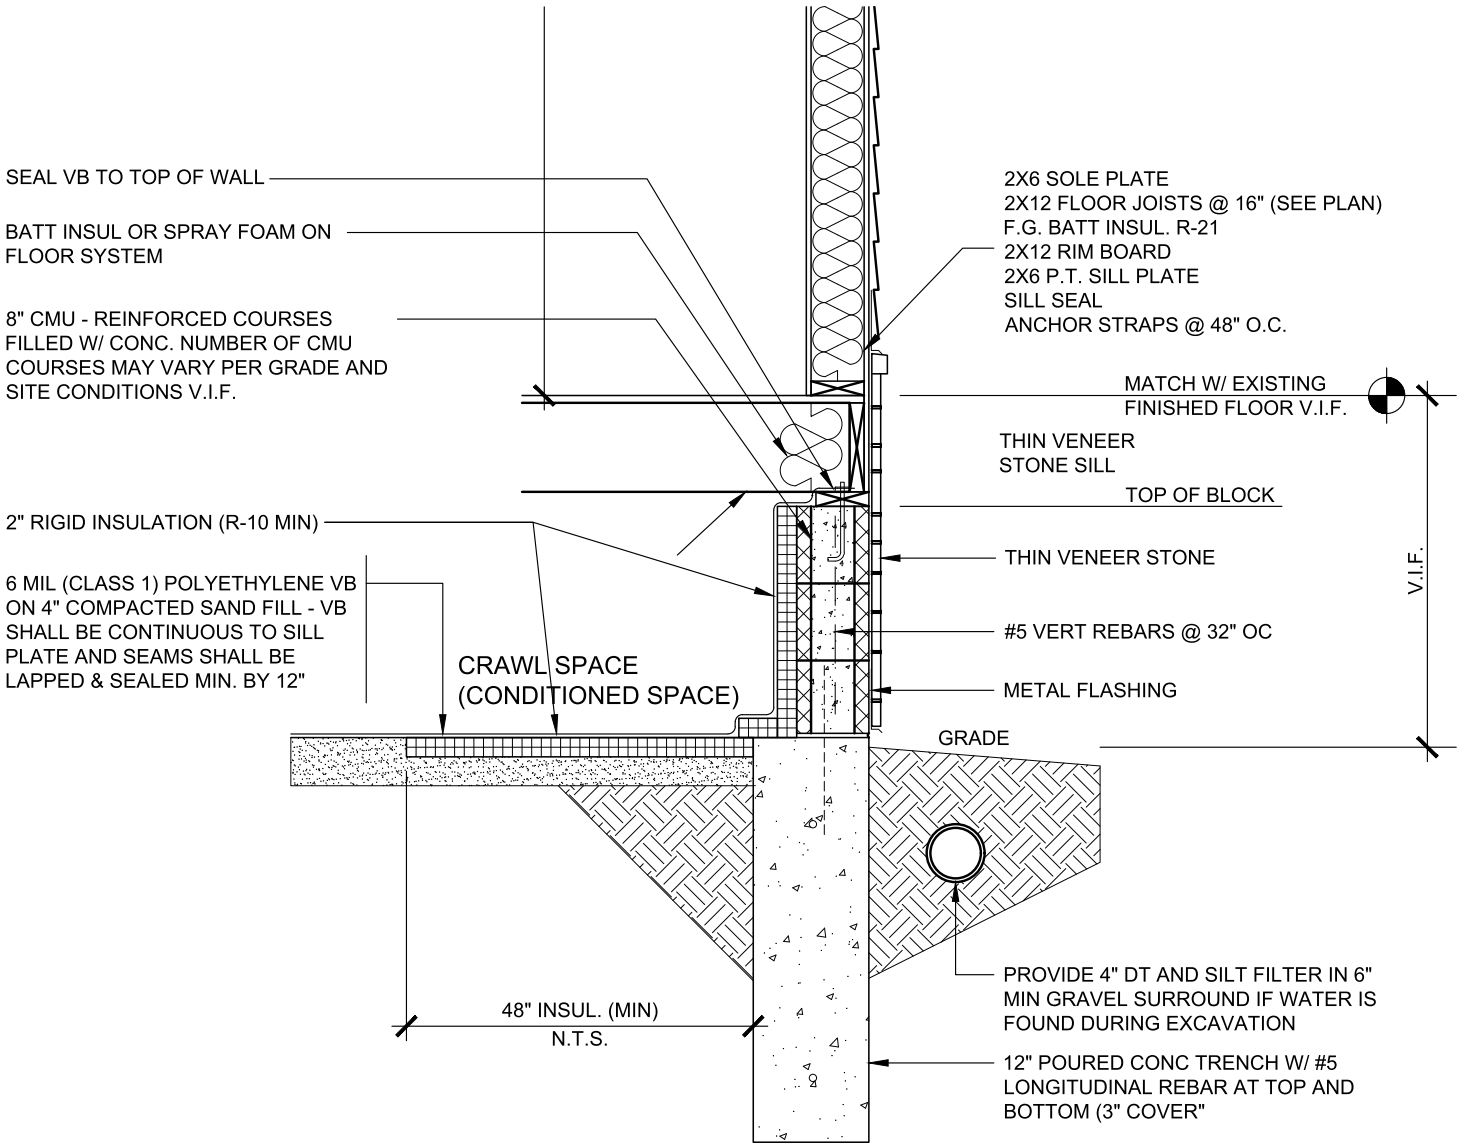

1 TYP. WALL SECTION (CRAWL SPACE)

3/4" = 1'-0"