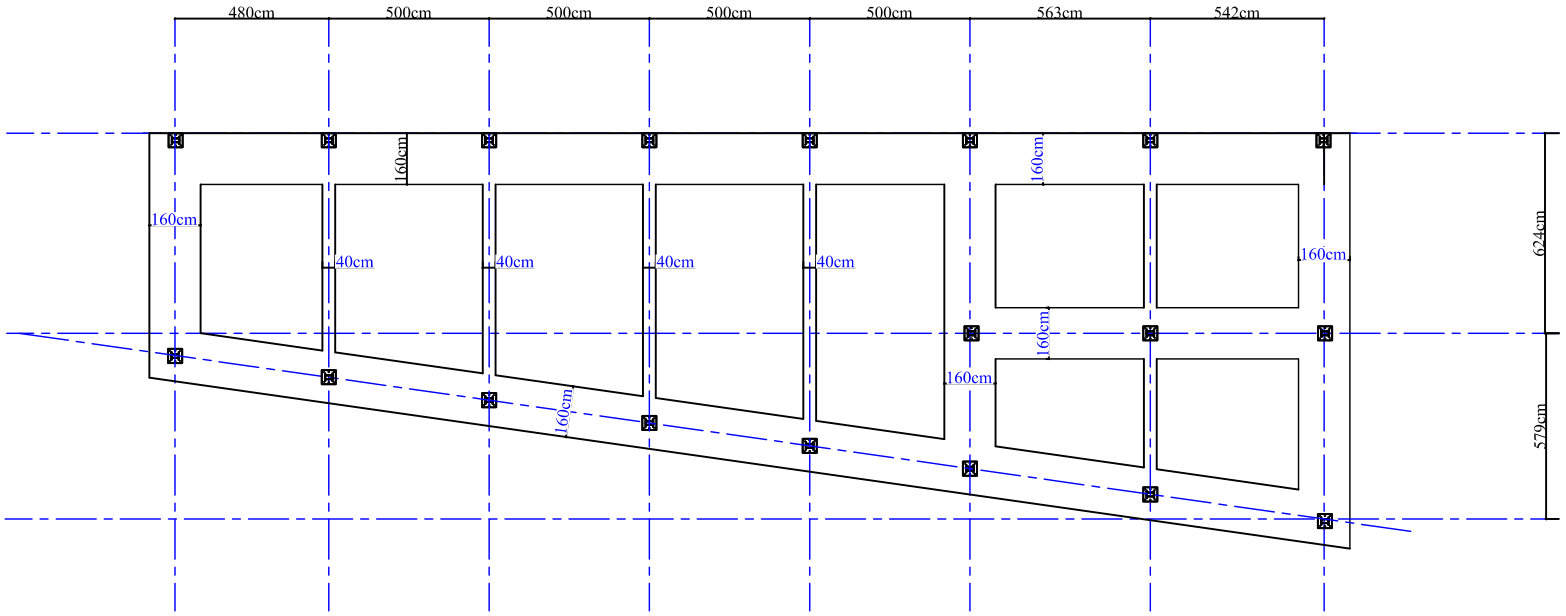

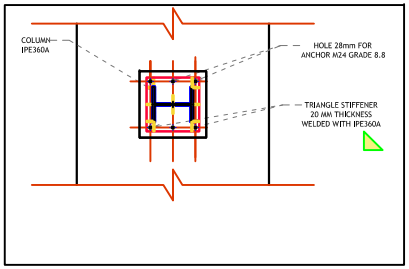

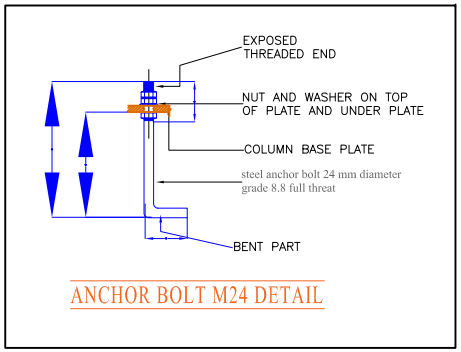

ANCHOR BOLT M24 DETAIL

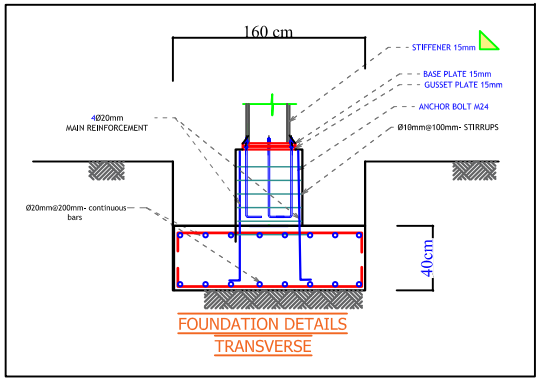

FOUNDATION DETAILS TRANSVERSE

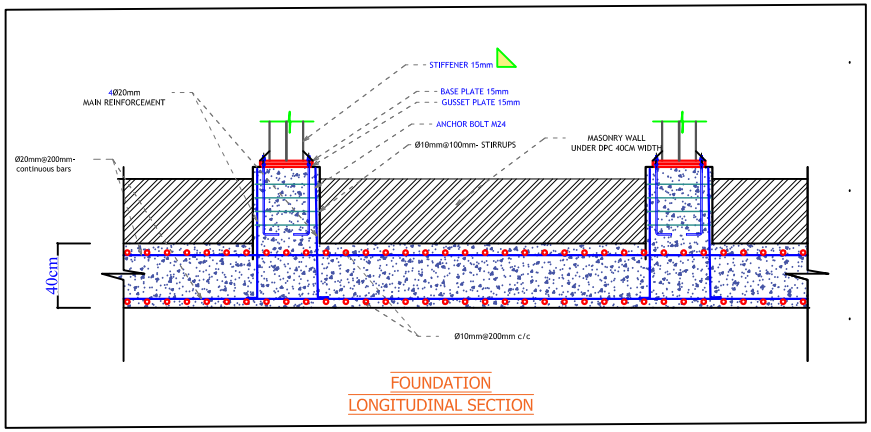

FOUNDATION LONGITUDINAL SECTION