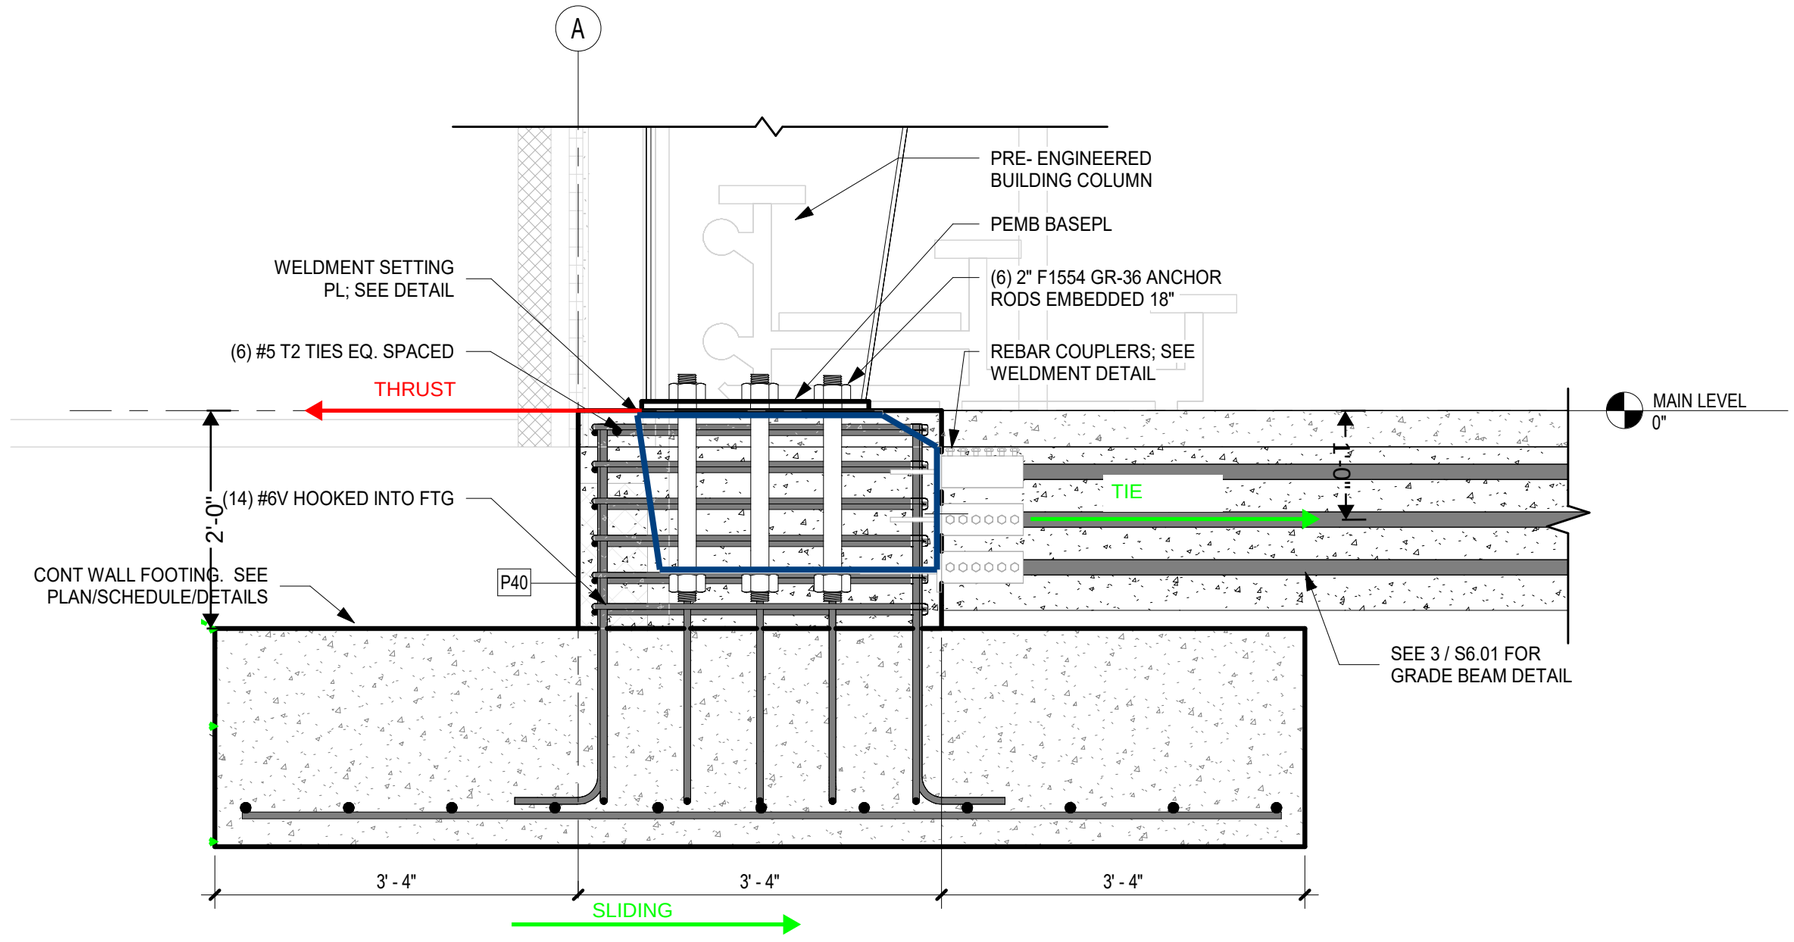

5 S1.01 S6.01

SECTION AT TYPICAL PEMB FRAME PIER

3/4" = 1'-0"

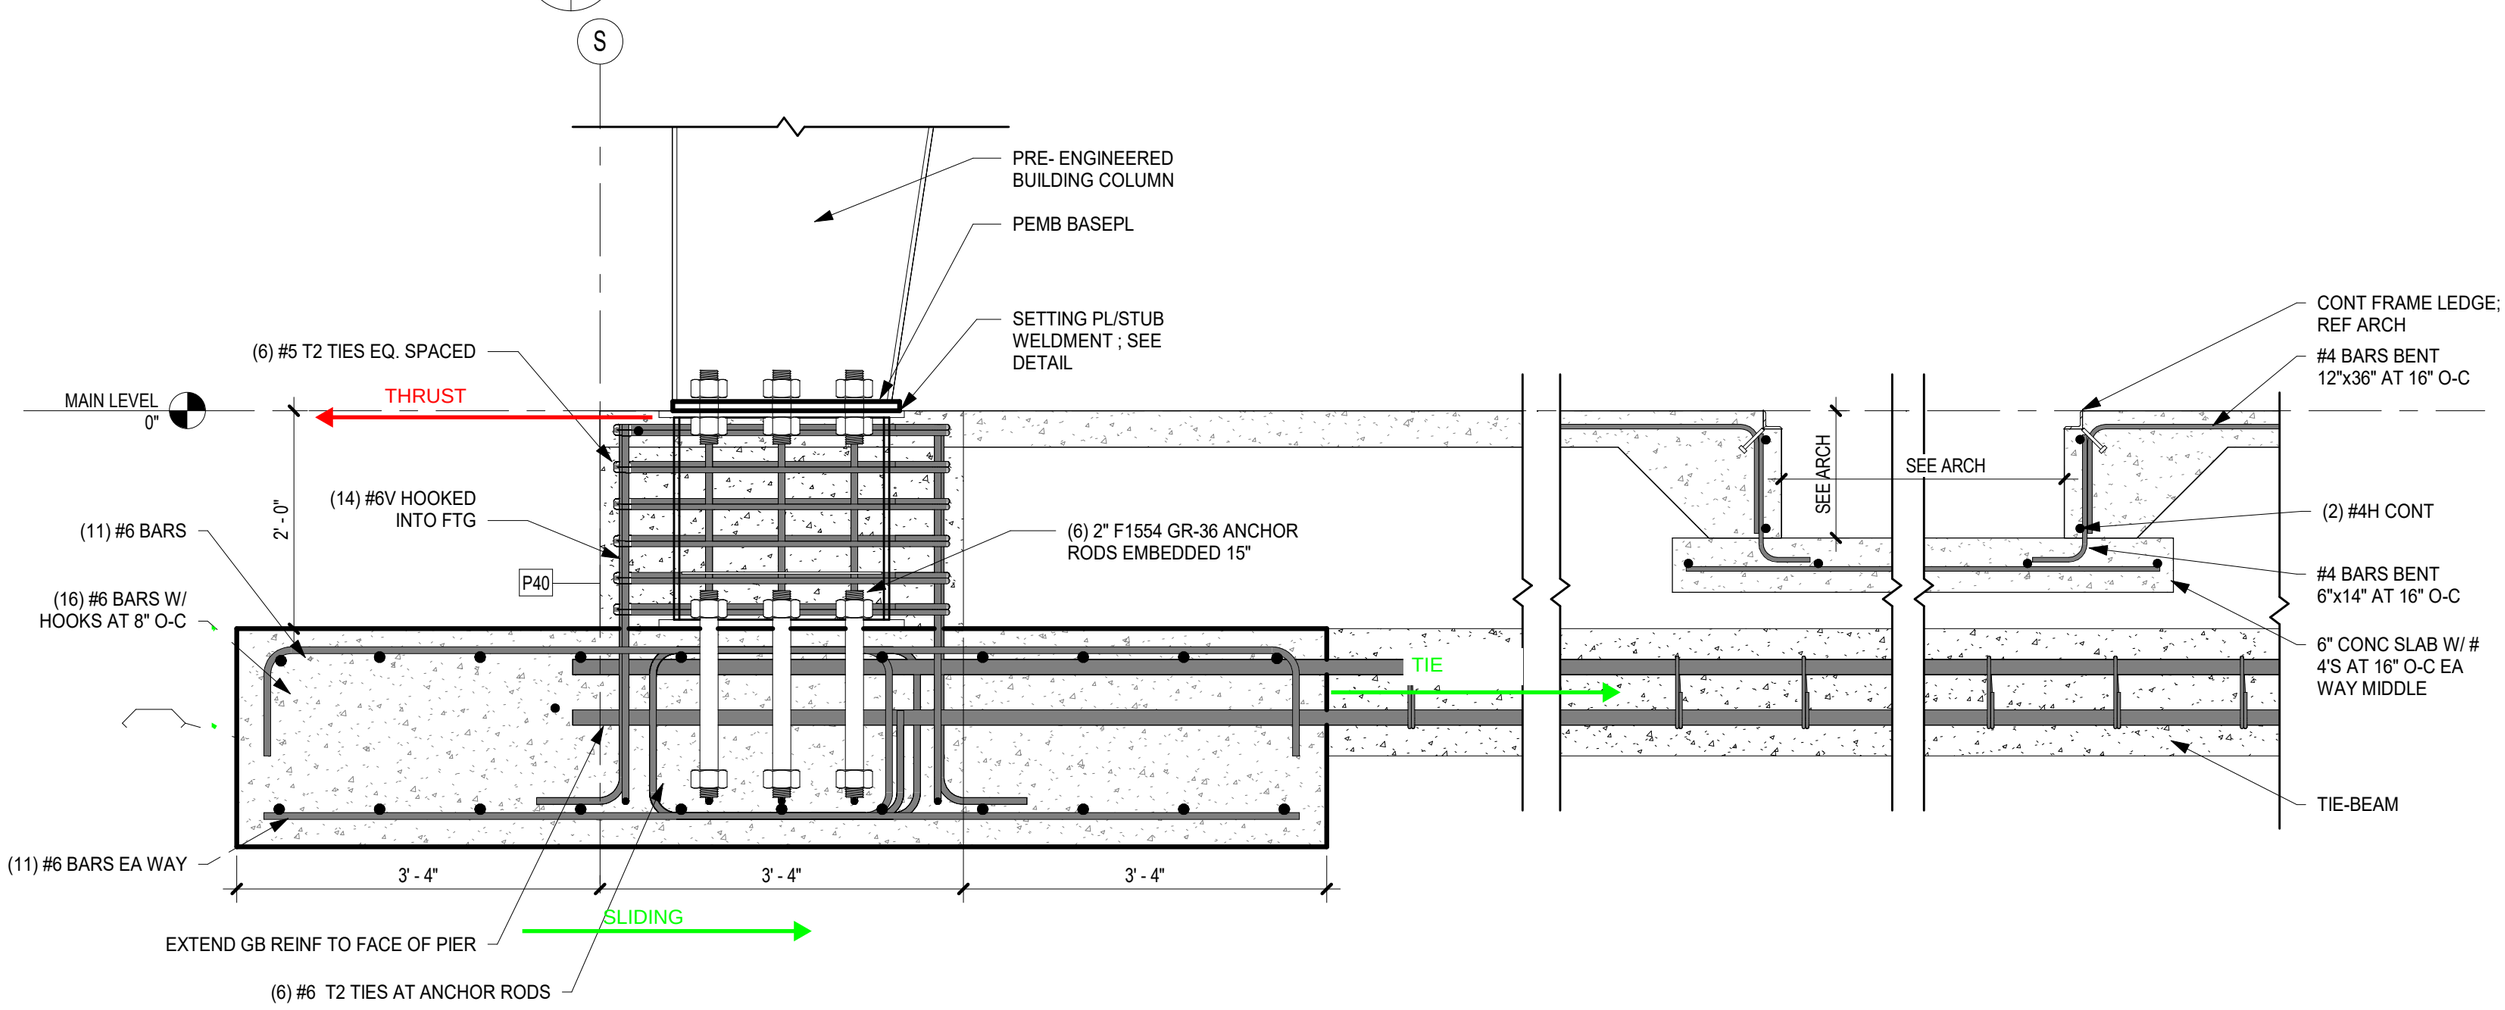

8 S1.01 S6.01

SECTION AT PEMB FRAME - DROPPED TIE BEAM

3/4" = 1'-0"