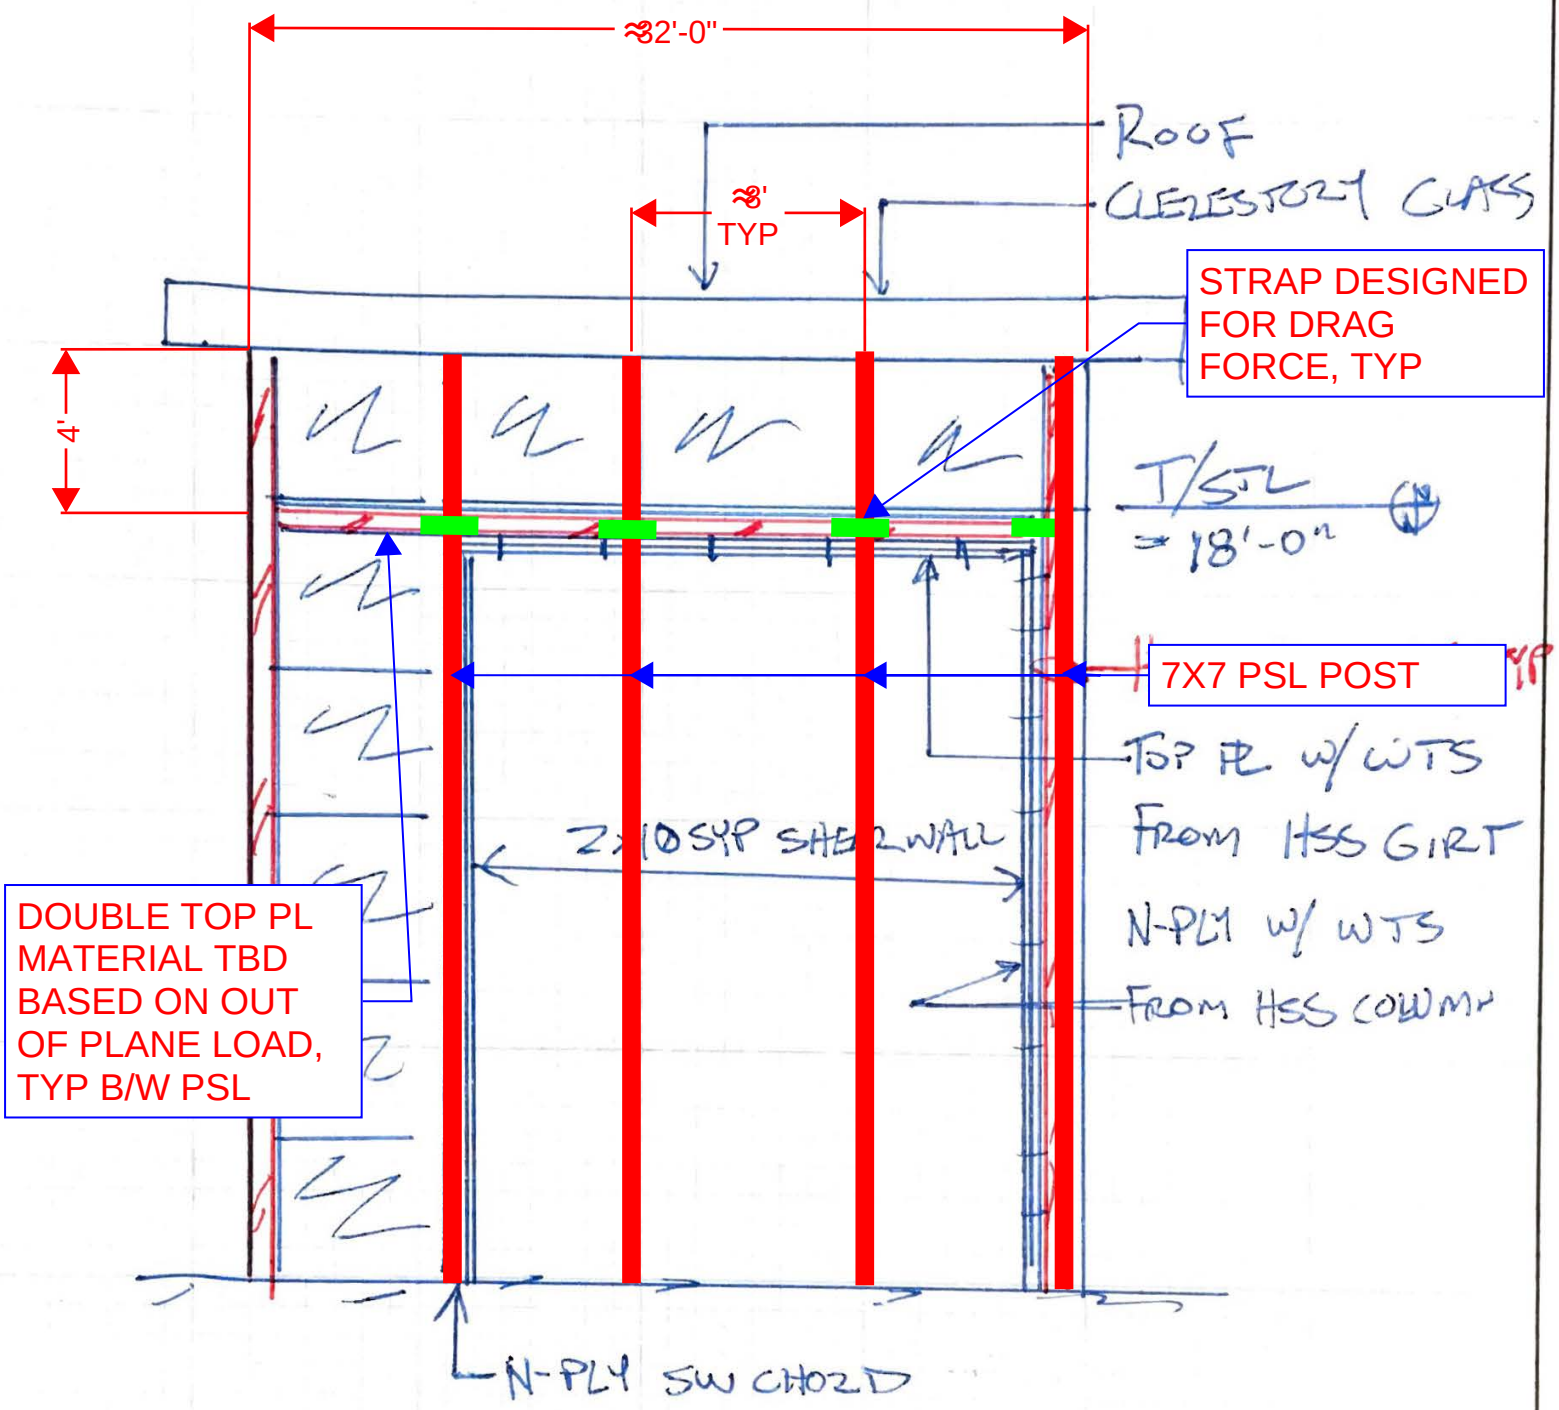

2X10 SHEARWALL W/ HSS BOUNDARY ELEMENTS

10/18/2018