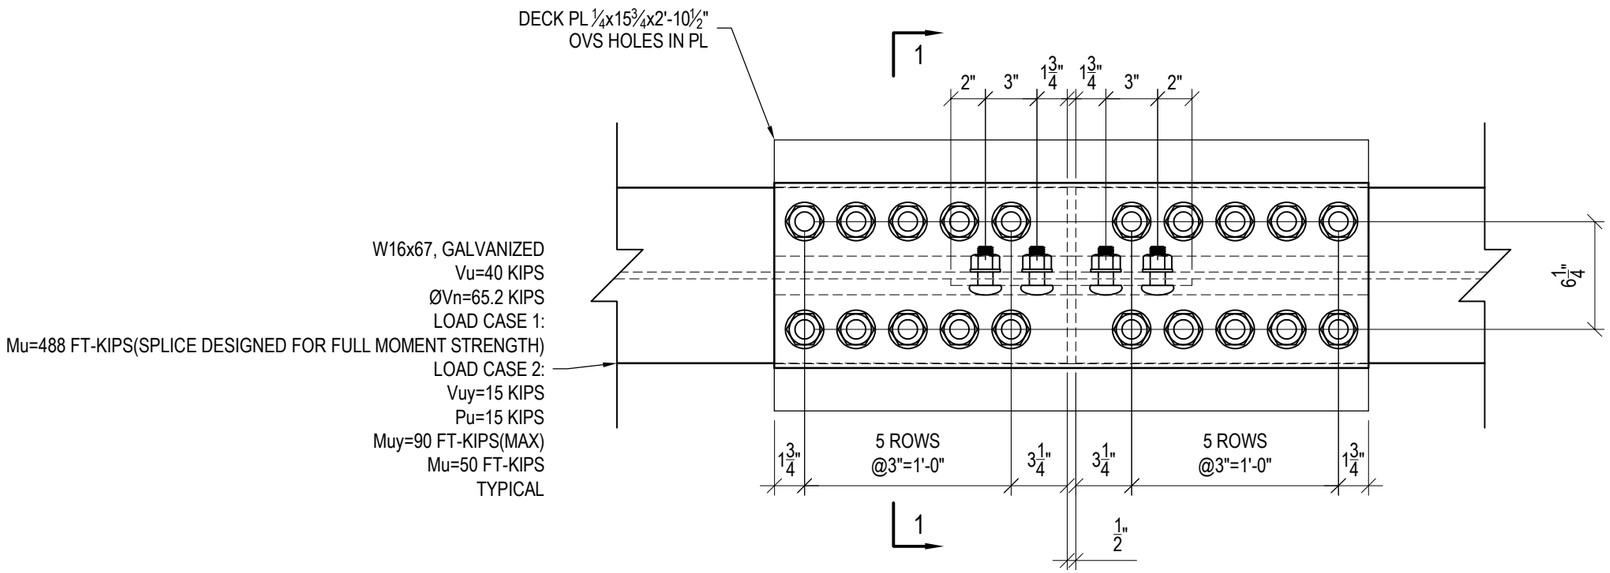


W16x67 BEAM SPLICE

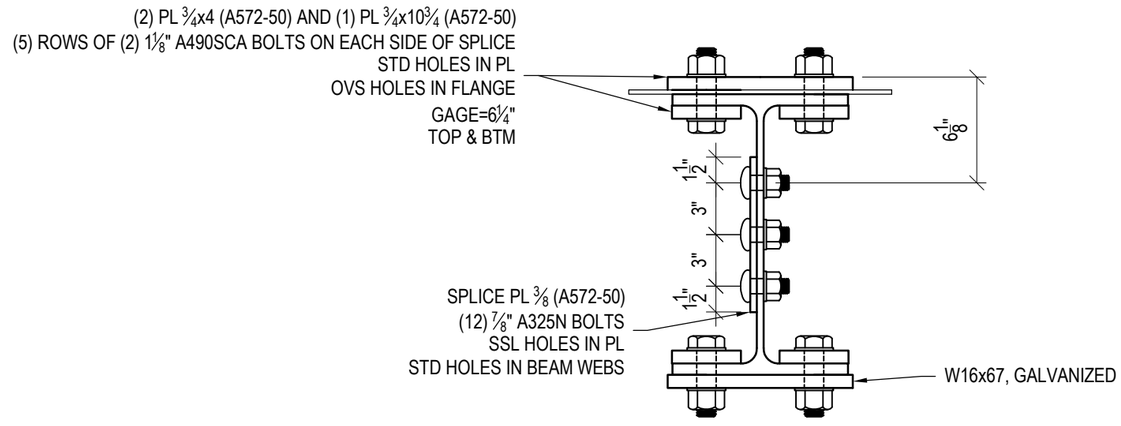


SECTION 1-1

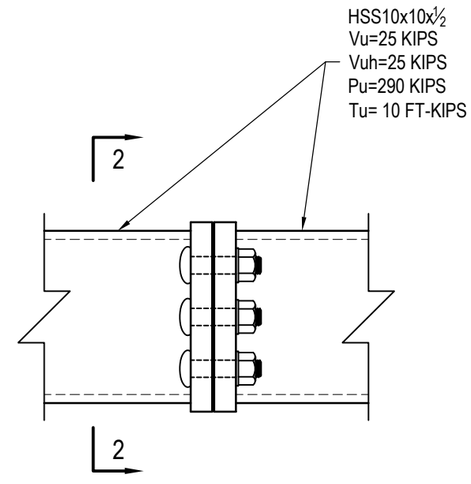


HSS END PLATE SPLICE

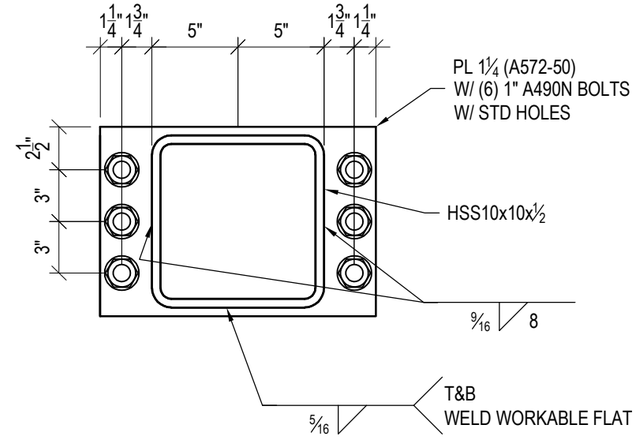


SECTION 2-2