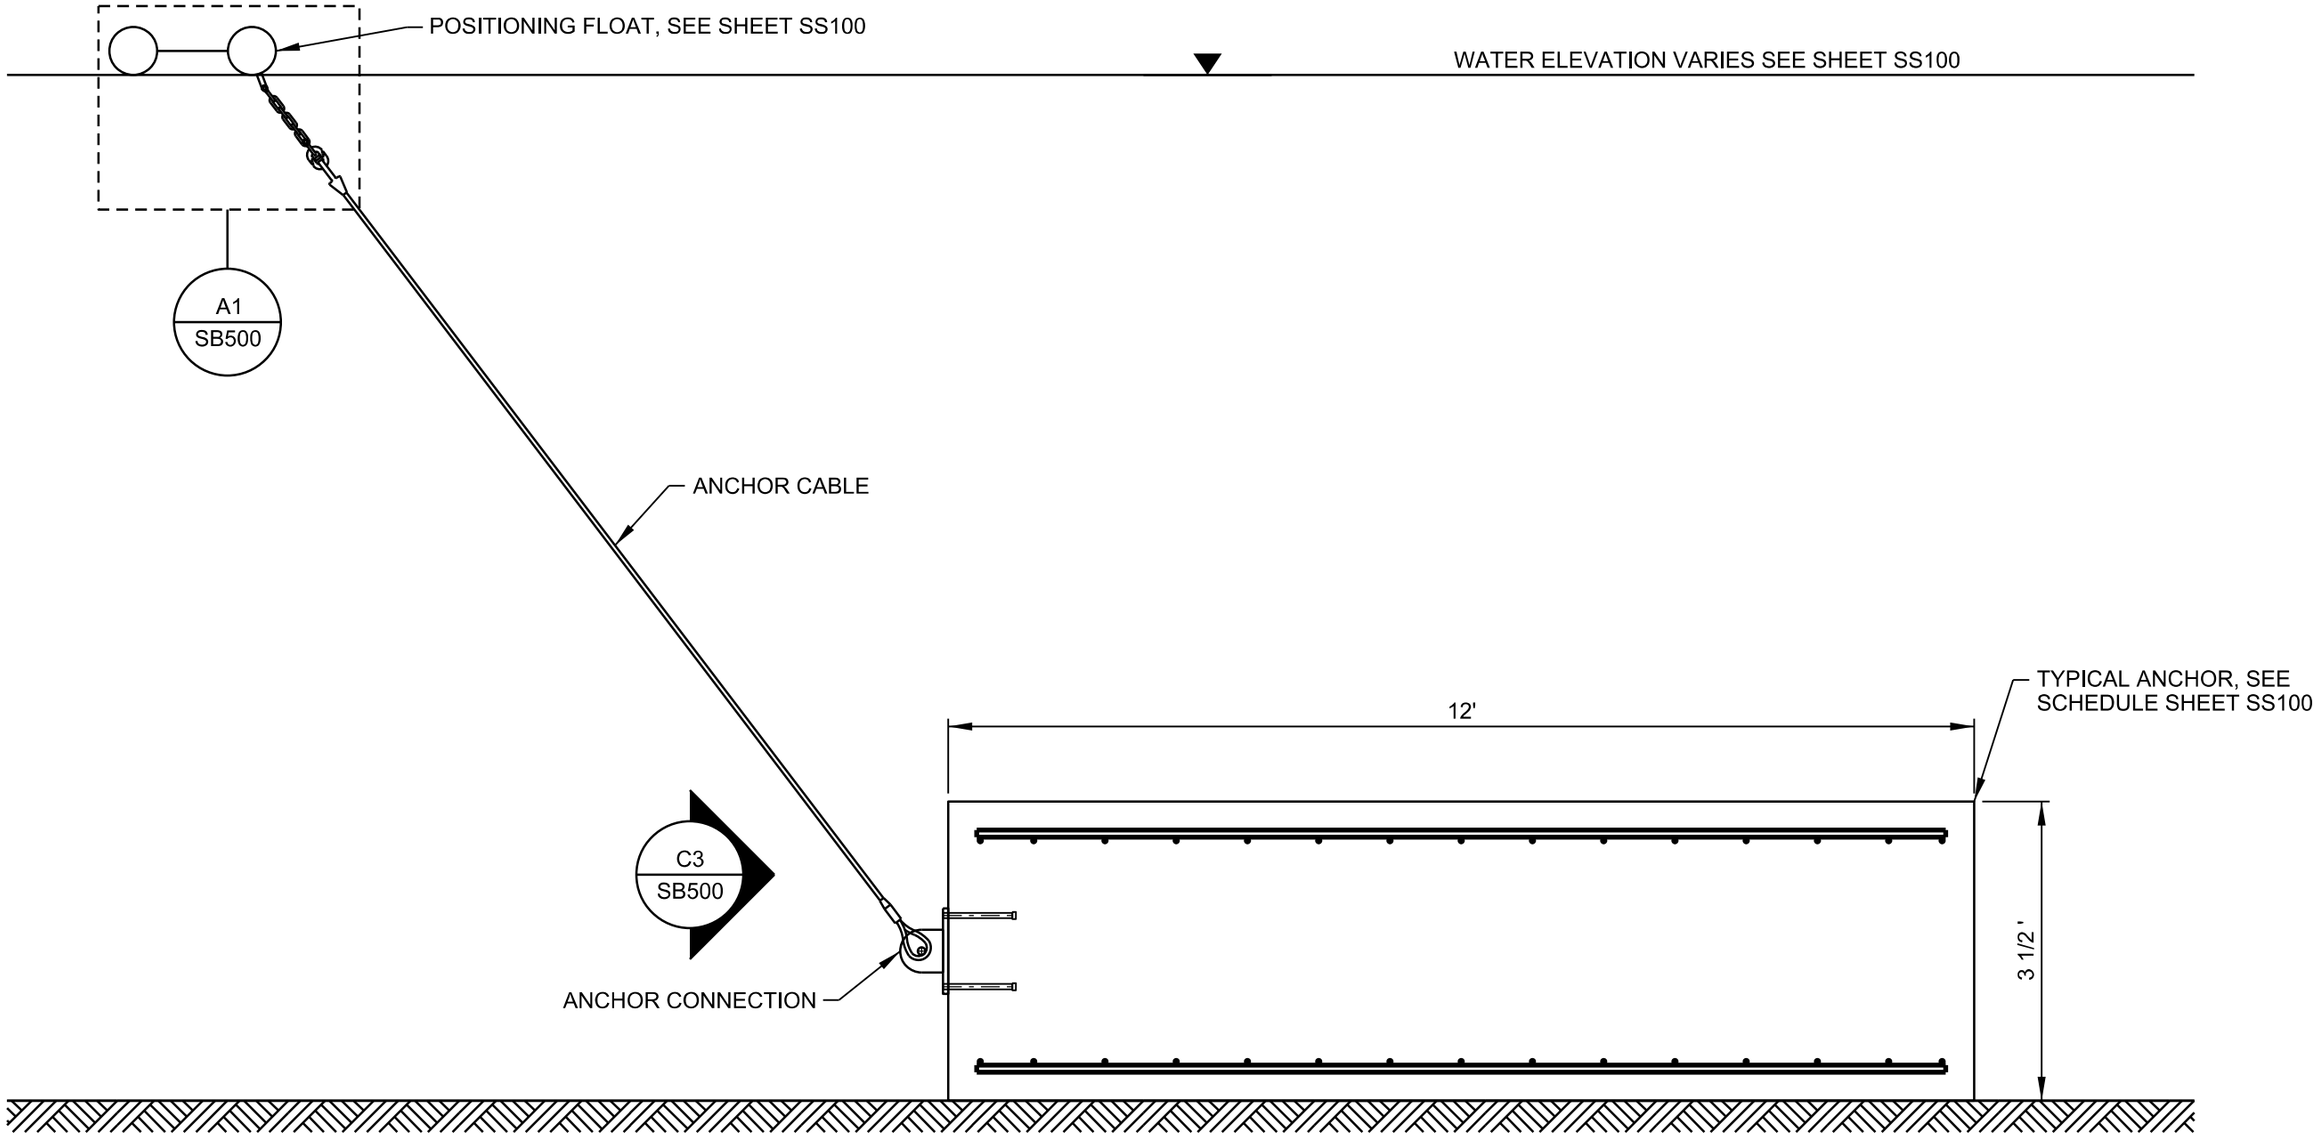
POSITIONING FLOAT, SEE SHEET SS100
WATER ELEVATION VARIES SEE SHEET SS100
A1
SB500
ANCHOR CABLE
TYPICAL ANCHOR, SEE SCHEDULE SHEET SS100
12'
C3
SB500
ANCHOR CONNECTION
3 1/2 '